FOR PLANNING PURPOSES

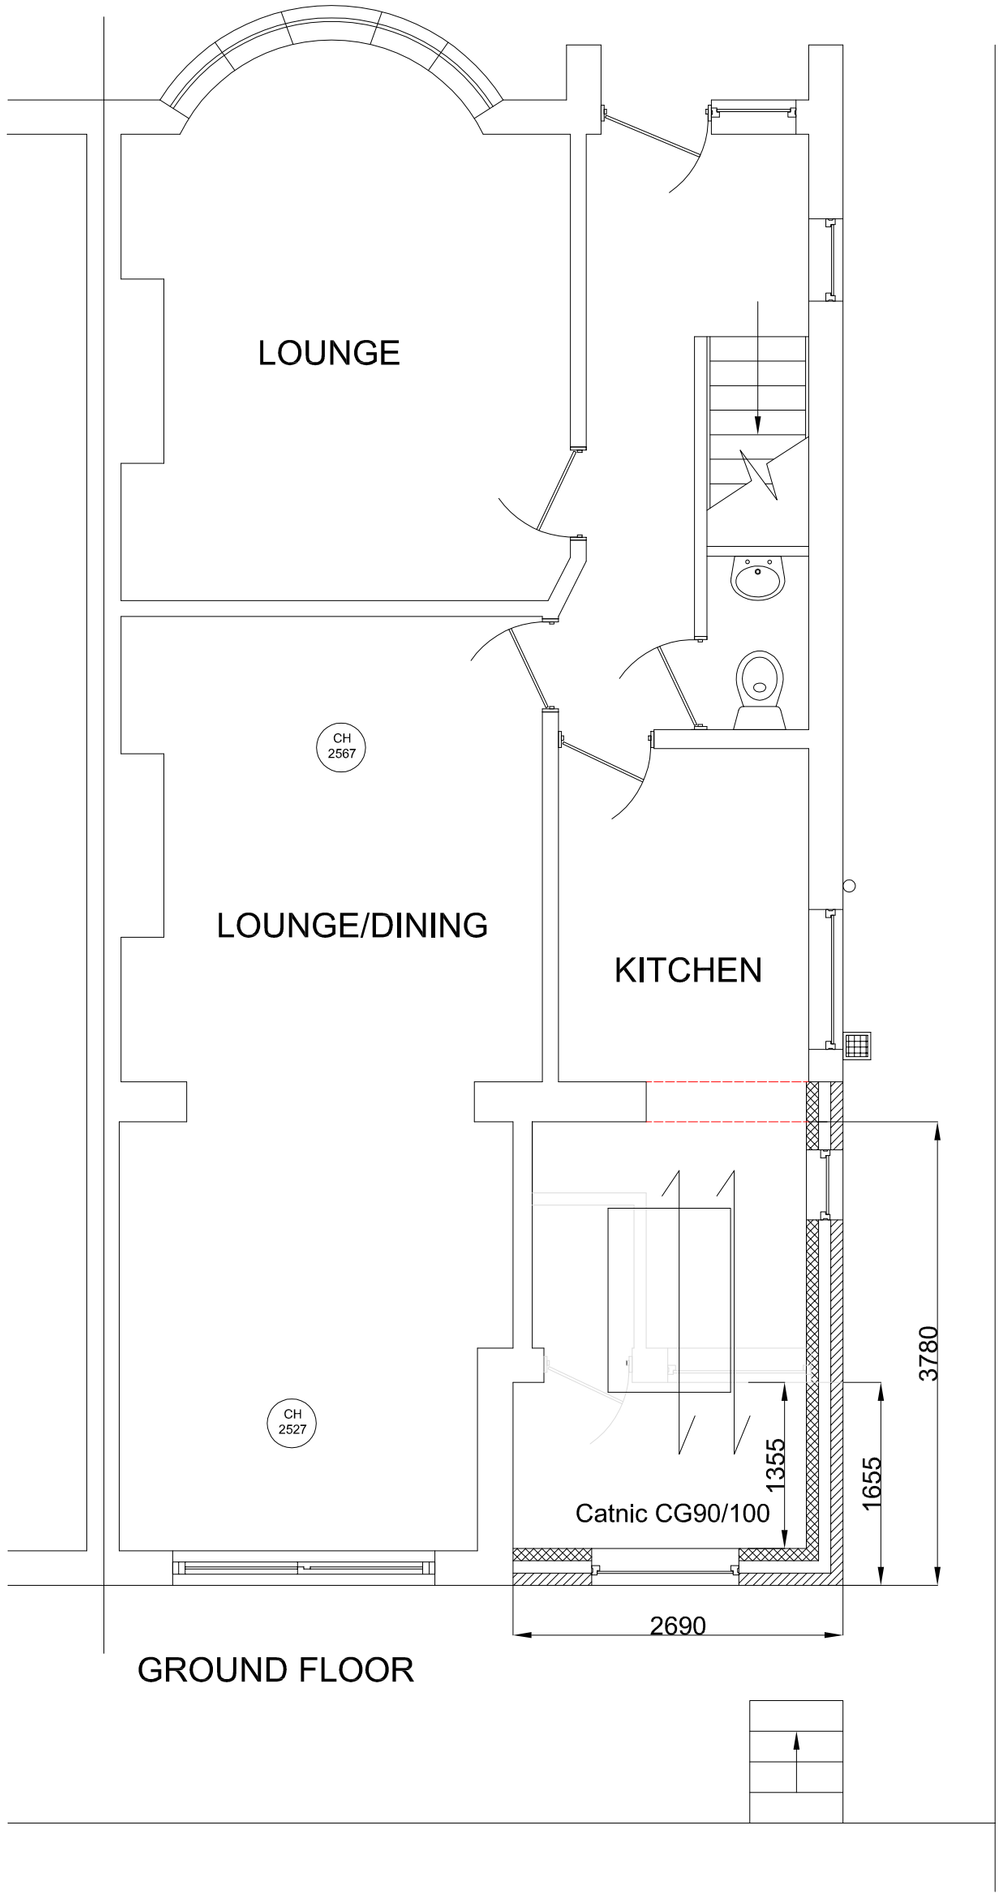

GROUND FLOOR

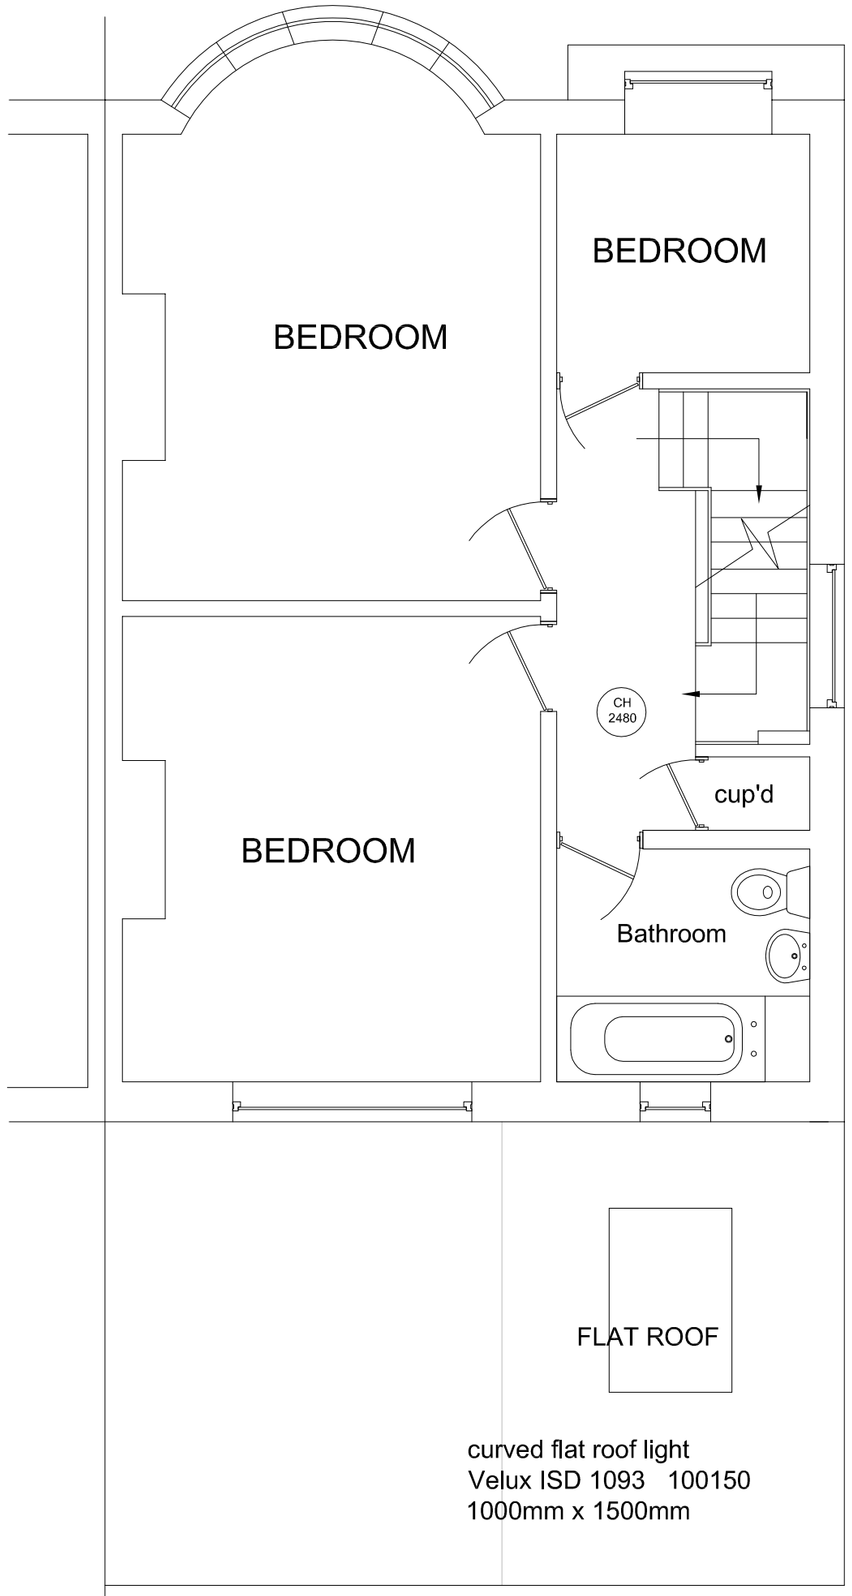

FIRST FLOOR

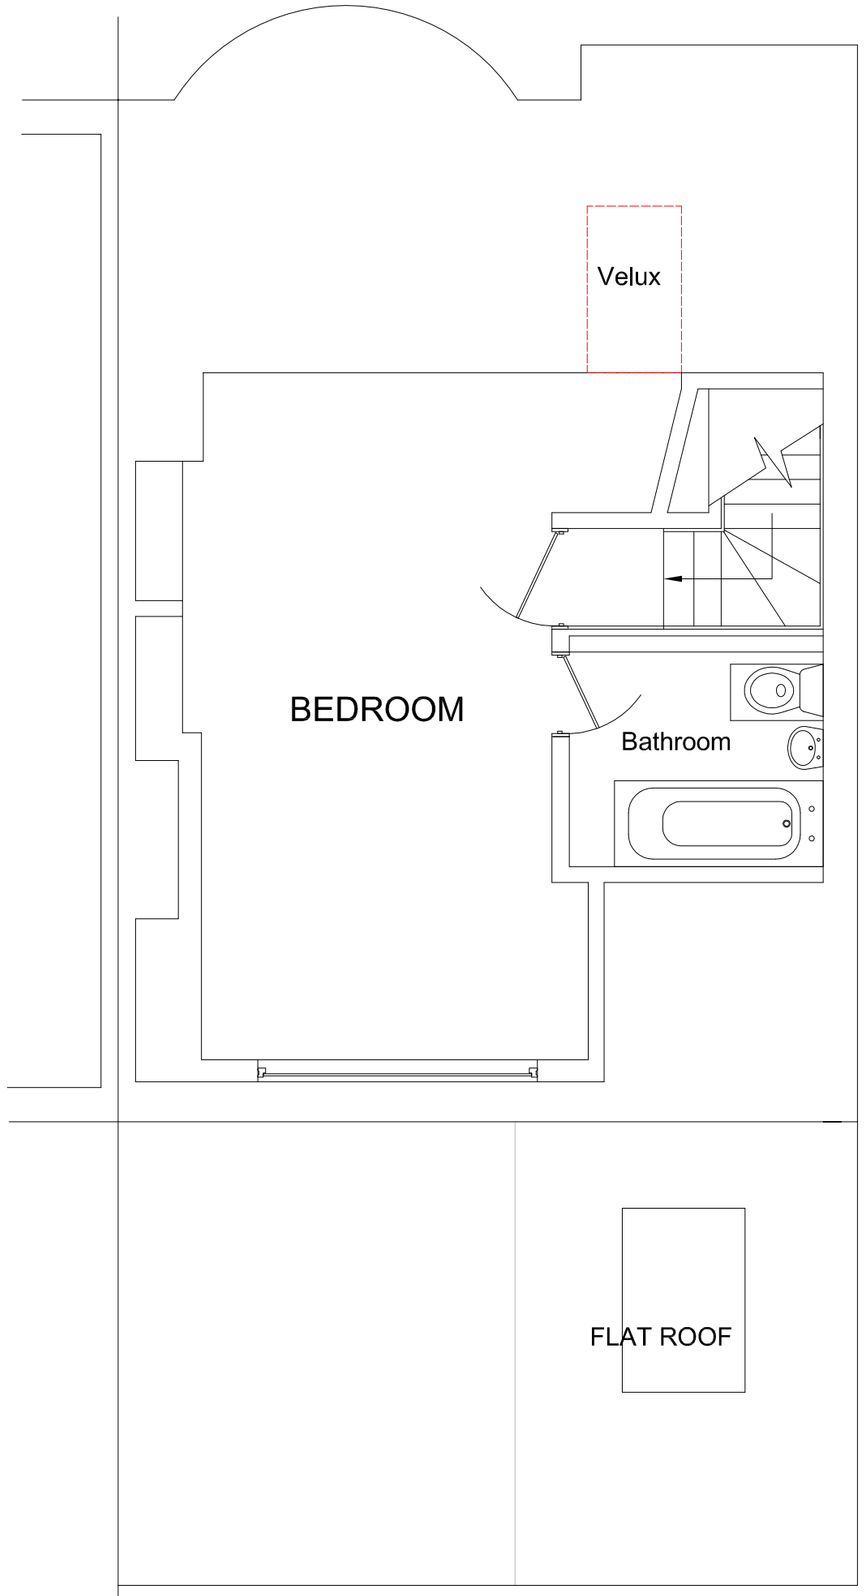

SECOND FLOOR

NOTES.

(i) This drawing is not to be scaled by contractors, work to figured dimensions only, confirmed on site.

(ii) This drawing is to be read in conjunction with all relevant architectural drawings, detailed specifications where applicable and all associated drawings in this series.

(iii) Any discrepancy on this drawing is to be reported immediately to the owner for clarification.

(iv) The contractor is responsible for all temporary works and for the stability of the works in progress.

(v) Copyright for all drawings/designs part or full shall remain with KEL in accordance with the Copyright Act 1988

Scale in Metres

0 1 2 3 4 5 6 7 8 9 10

© Copyright

for 1:50

Revision	A existing rear kitchen demolished and rebuilt
Date	26.08.2016
Client	Mrs. Lloyd
Project	292, Queens Park Road Brighton BN2 9ZL
Title	Rooms in Roof (PROPOSED LAYOUT)

Building Advisor Ltd
RICS
11,Dale View
Hove
East Sussex
BN3 8LA
TEL/FAX 01273 774867
Mobile 07767 481463
E-mail keith@kelbuilding.co.uk

Scales	Date	Drawn	
1:50	May 2017	KEL	A
Project No. 0686	Paper Size A2	Dwg. No. 003	

BUY WITH CONFIDENCE