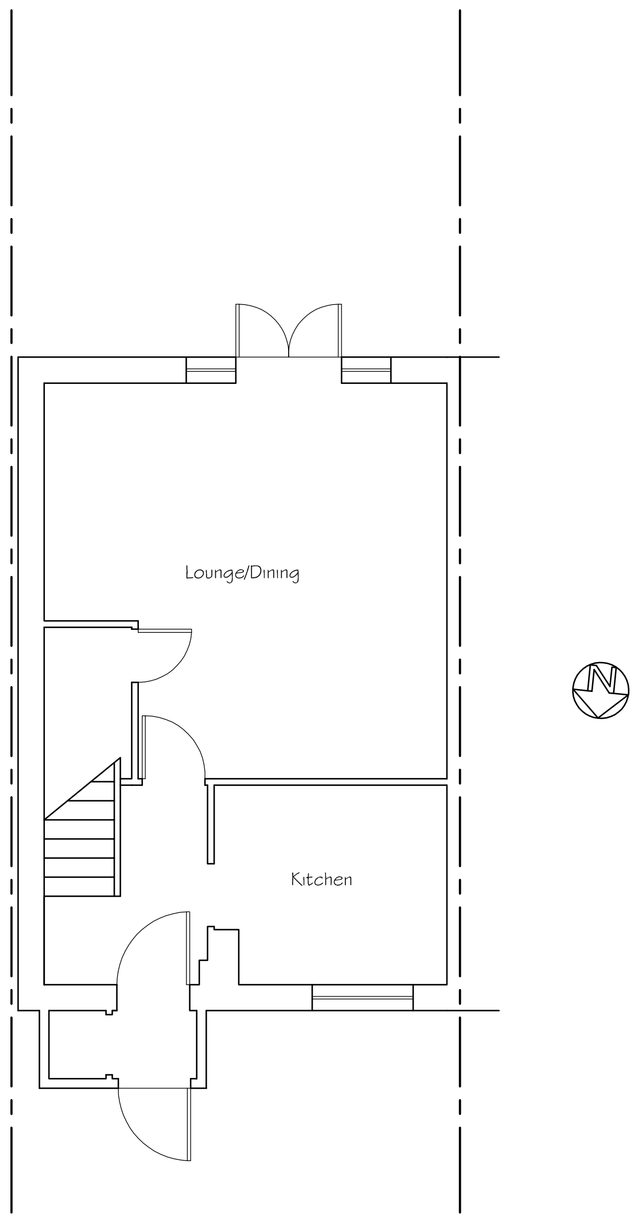


Existing Ground Floor Plan

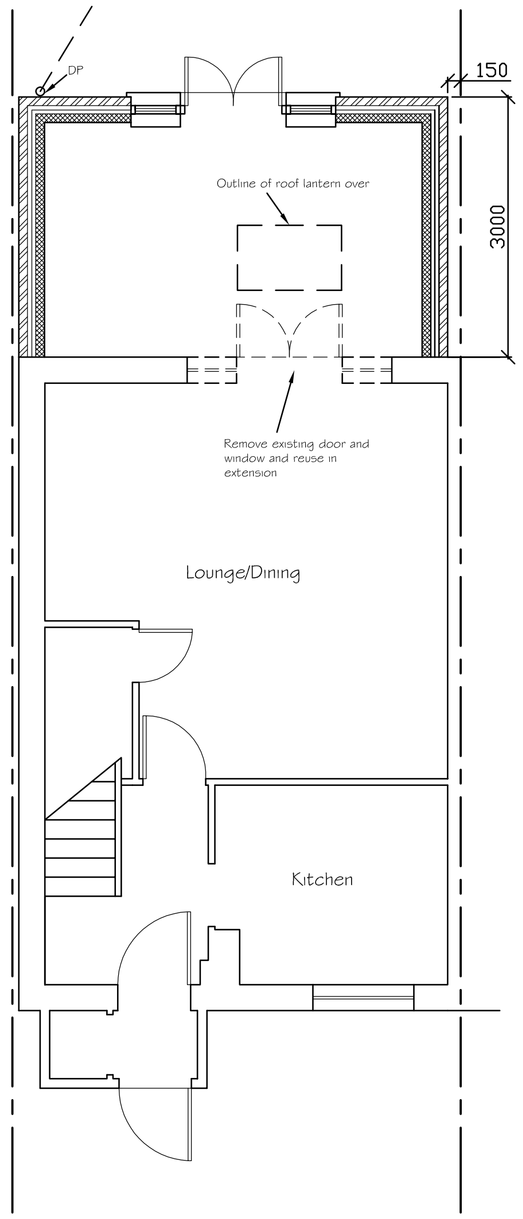


Proposed Ground Floor Plan

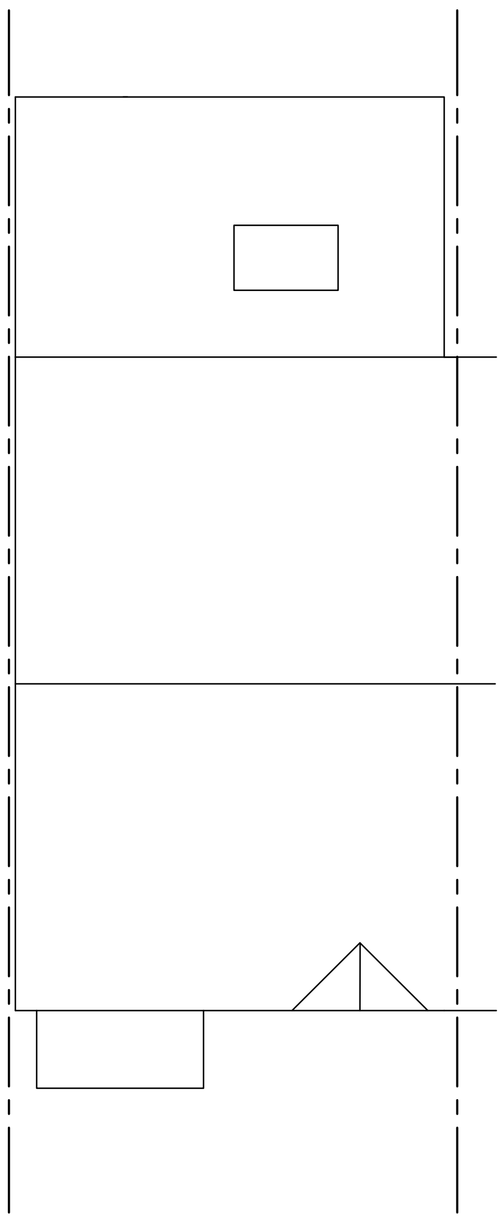

Proposed Roof Plan

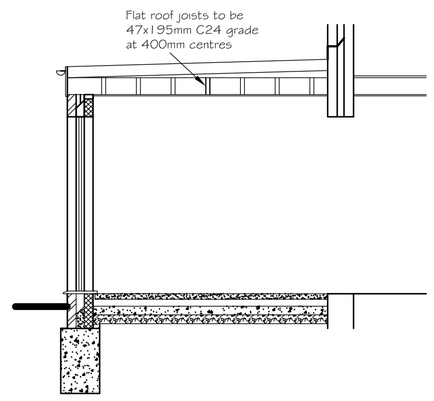


Section

0 0.5 1 2 3 4 5 6 7 8 9 10

SCALE 1:50

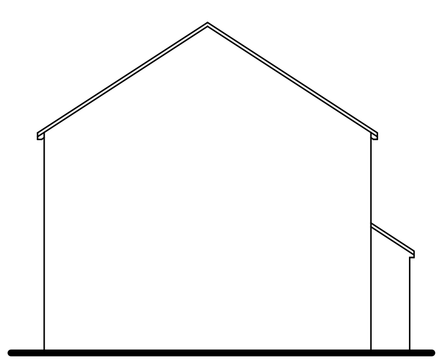

Existing Side (East) Elevation

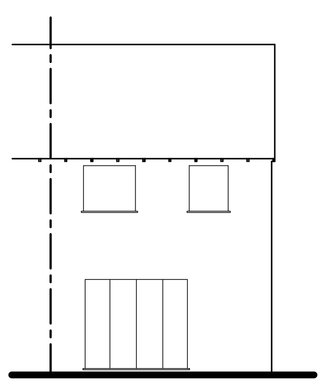

Existing Rear (North) Elevation

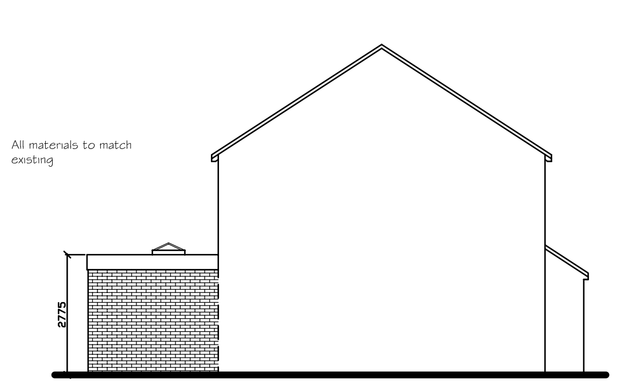


Proposed Side (East) Elevation

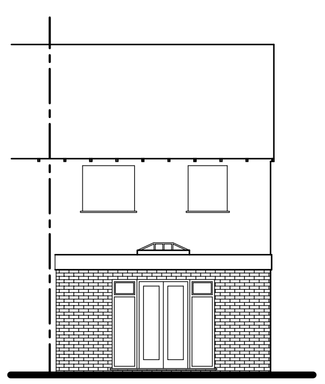

Proposed Rear (North) Elevation

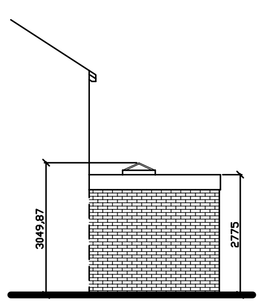


Proposed Side (West) Elevation

0 0.5 1 2 3 4 5 6 7 8 9 10

SCALE 1:100

Tony Rogers
Building Consultants
Address: 40 Dawn Crescent, Upper Beeding
West Sussex, BN44 3WH
Telephone: 01903 815225 Fax: 01903 815225

| Rev. | Date: | Revision Description: |
|---|---|---|
| | | |
| | | |
| | | |
| | | |

Client: Mr & Mrs A Fox

Address: 37 Parklands
Shoreham
West Sussex
BN43 6NN

Project: Proposed single storey rear extension

Scale: 1:50 1:100
Paper Size A1

Date: January 2020

Drawing No: 20/1396/01

Drawn By: AWR

Revision: