


Proposed Ground Floor Plan
Scale 1:100




Proposed First Floor Plan
Scale 1:100

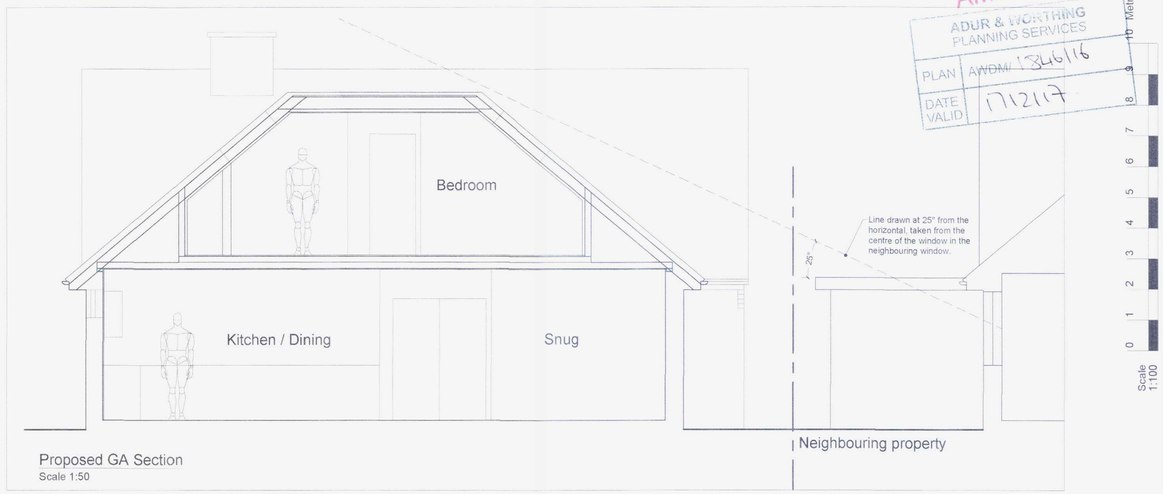

Proposed GA Section
Scale 1:50




Proposed Front (west) Elevation
Scale 1:100

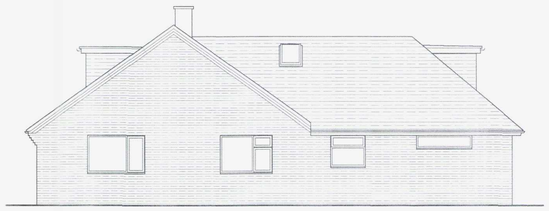


Proposed Side (south) Elevation
Scale 1:100



Proposed Rear (east) Elevation
Scale 1:100

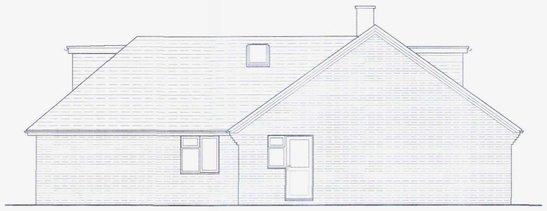

Proposed Side (north) Elevation
Scale 1:100

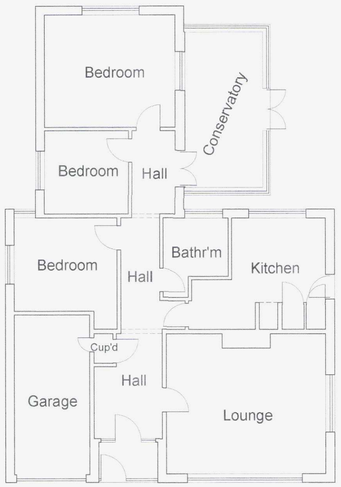

Existing Ground Floor Plan
Scale 1:100




Location Plan
Scale 1:1250



Block Plan
Scale 1:200




Existing Front (west) Elevation
Scale 1:100

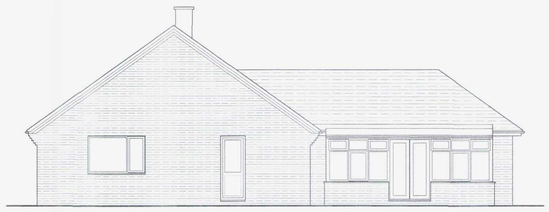

Existing Side (south) Elevation
Scale 1:100



Existing Rear (east) Elevation
Scale 1:100

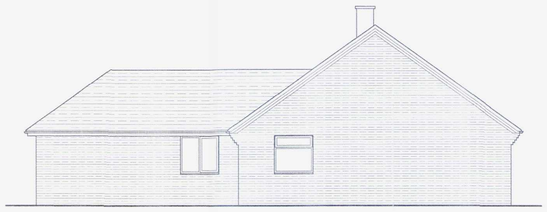

Existing Side (north) Elevation
Scale 1:100

Rev:	Description:	Date:
H	Roof extension height reduced. -	17/02/17
G	Rear roof extension changed to hip with dormer, dressing & en-suite reduced.	16/02/17
F	Extension roof height reduced, depth of first floor reduced.	10/02/17
E	Width of roof extension reduced, rear elevation simplified, first floor revised.	27/01/17
D	Neighbouring property added to section.	16/01/17
C	Location plan revised. -	12/12/16
B	Location & block plans added. -	05/12/16
A	Arrangement revised to Client's requirements.	25/11/16

HORIZON DESIGN
Horizon Design Ltd
34 Railway Approach
Worthing
West Sussex, BN11 1UR
T: 01903 205868
E: info@horizon-design.co.uk
W: www.horizon-design.co.uk

Client:
Mr & Mrs Lawrence

Project:
Extensions and Alterations to:
10 Winterton Way
Shoreham-by-sea
West Sussex
BN43 5RE

Drawing title:
Existing & Proposed Floor Plans & Elevations, Proposed GA Section.

Scale:
1:100 / 1:50 @ A1

Date: 20/10/16
Drawn: KWF

Drawing number: 2889-01
Revision: H