



NOT FOR CONSTRUCTION
ALL DIMENSIONS TO BE VERIFIED ON SITE

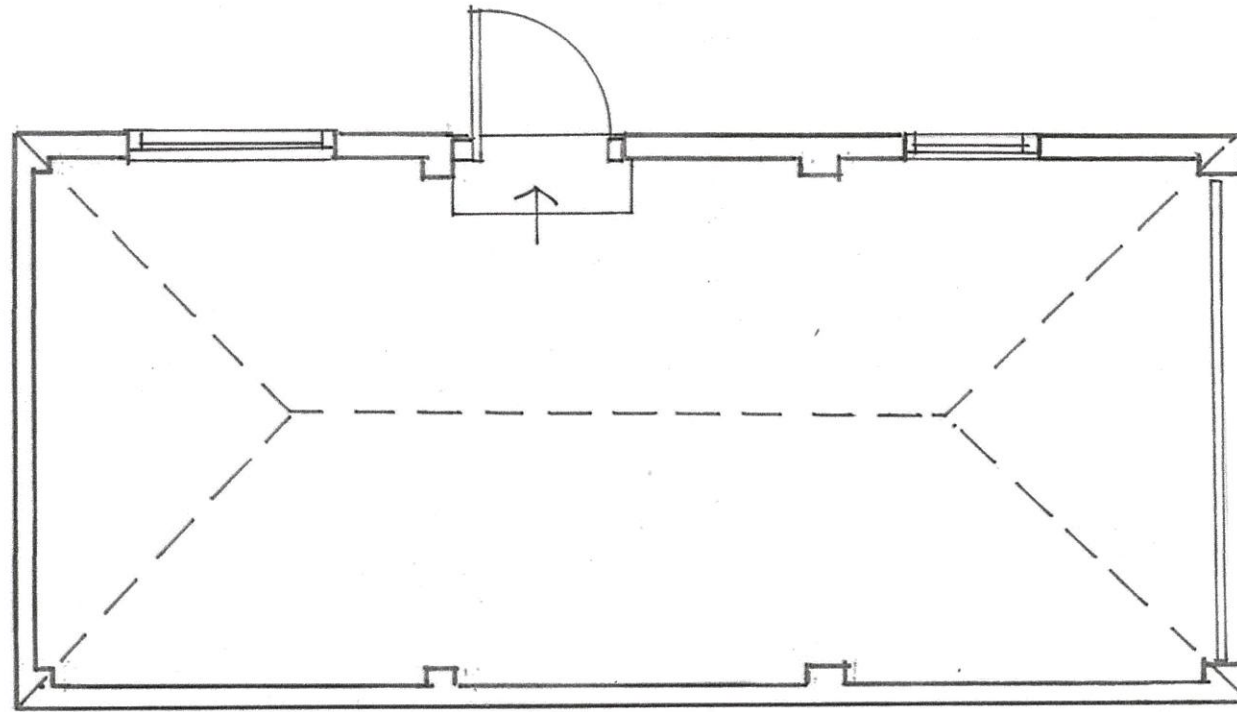

Existing Garage Plan

Scale 1:50



Scale in millimetres

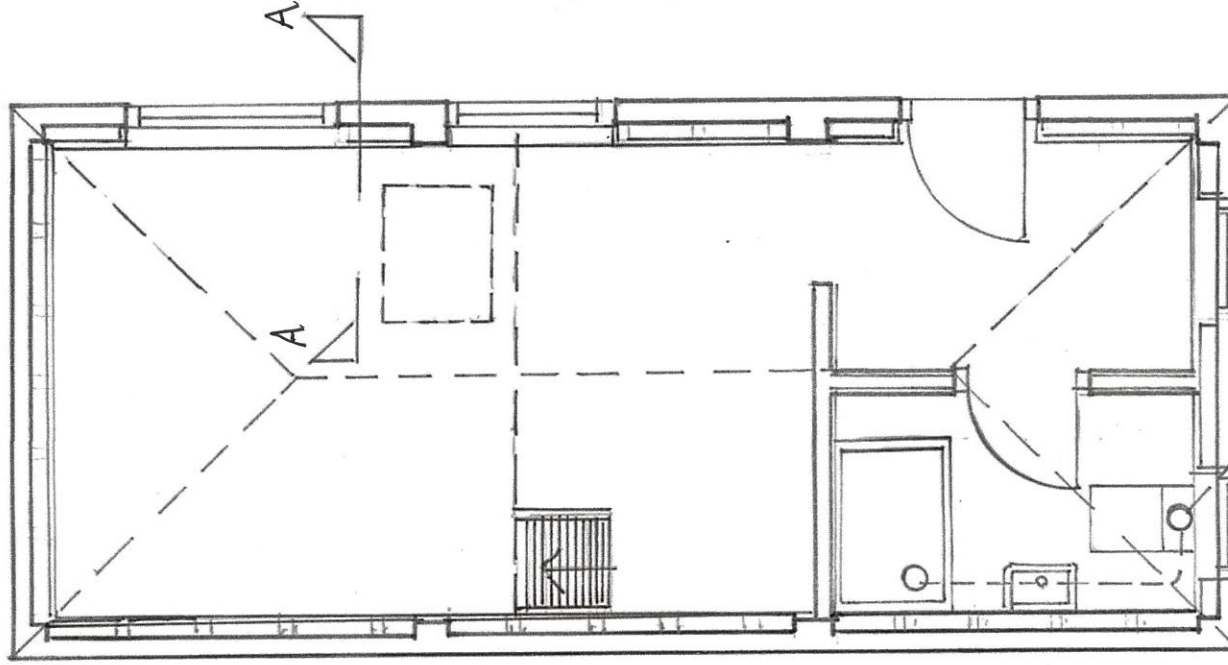

Proposed Garage Plan

Scale 1:50

Scale in millimetres

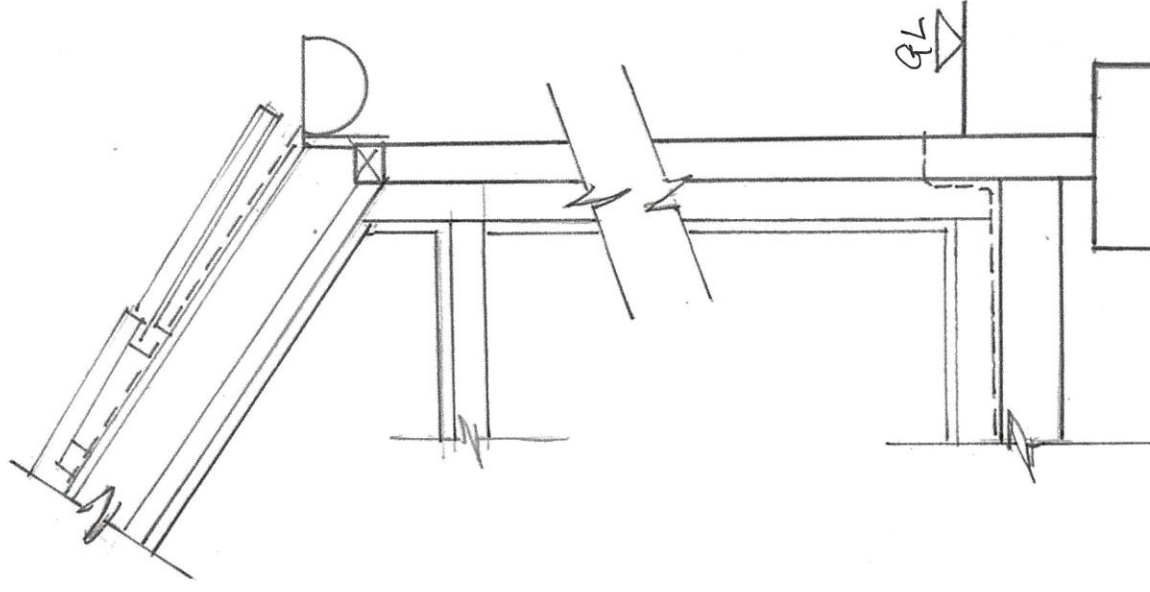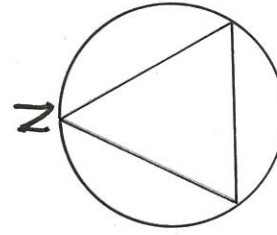

SECTION A-A

rev. date A 30.04.26 North Point

CLIENT: Kate and Dan Peers

JOB 2007 - 2 The Marlinespike
Shoreham-by-sea, BN43 5RD.

DWG. TITLE Proposed Garage Conversion
Existing and Proposed Plans.

DATE 05.11.25
DRAWN BY CC
SCALE 1:50@A3

DWG. NO
101A