NOTE:
Proposed shown hatched
Demolitions shown dashed

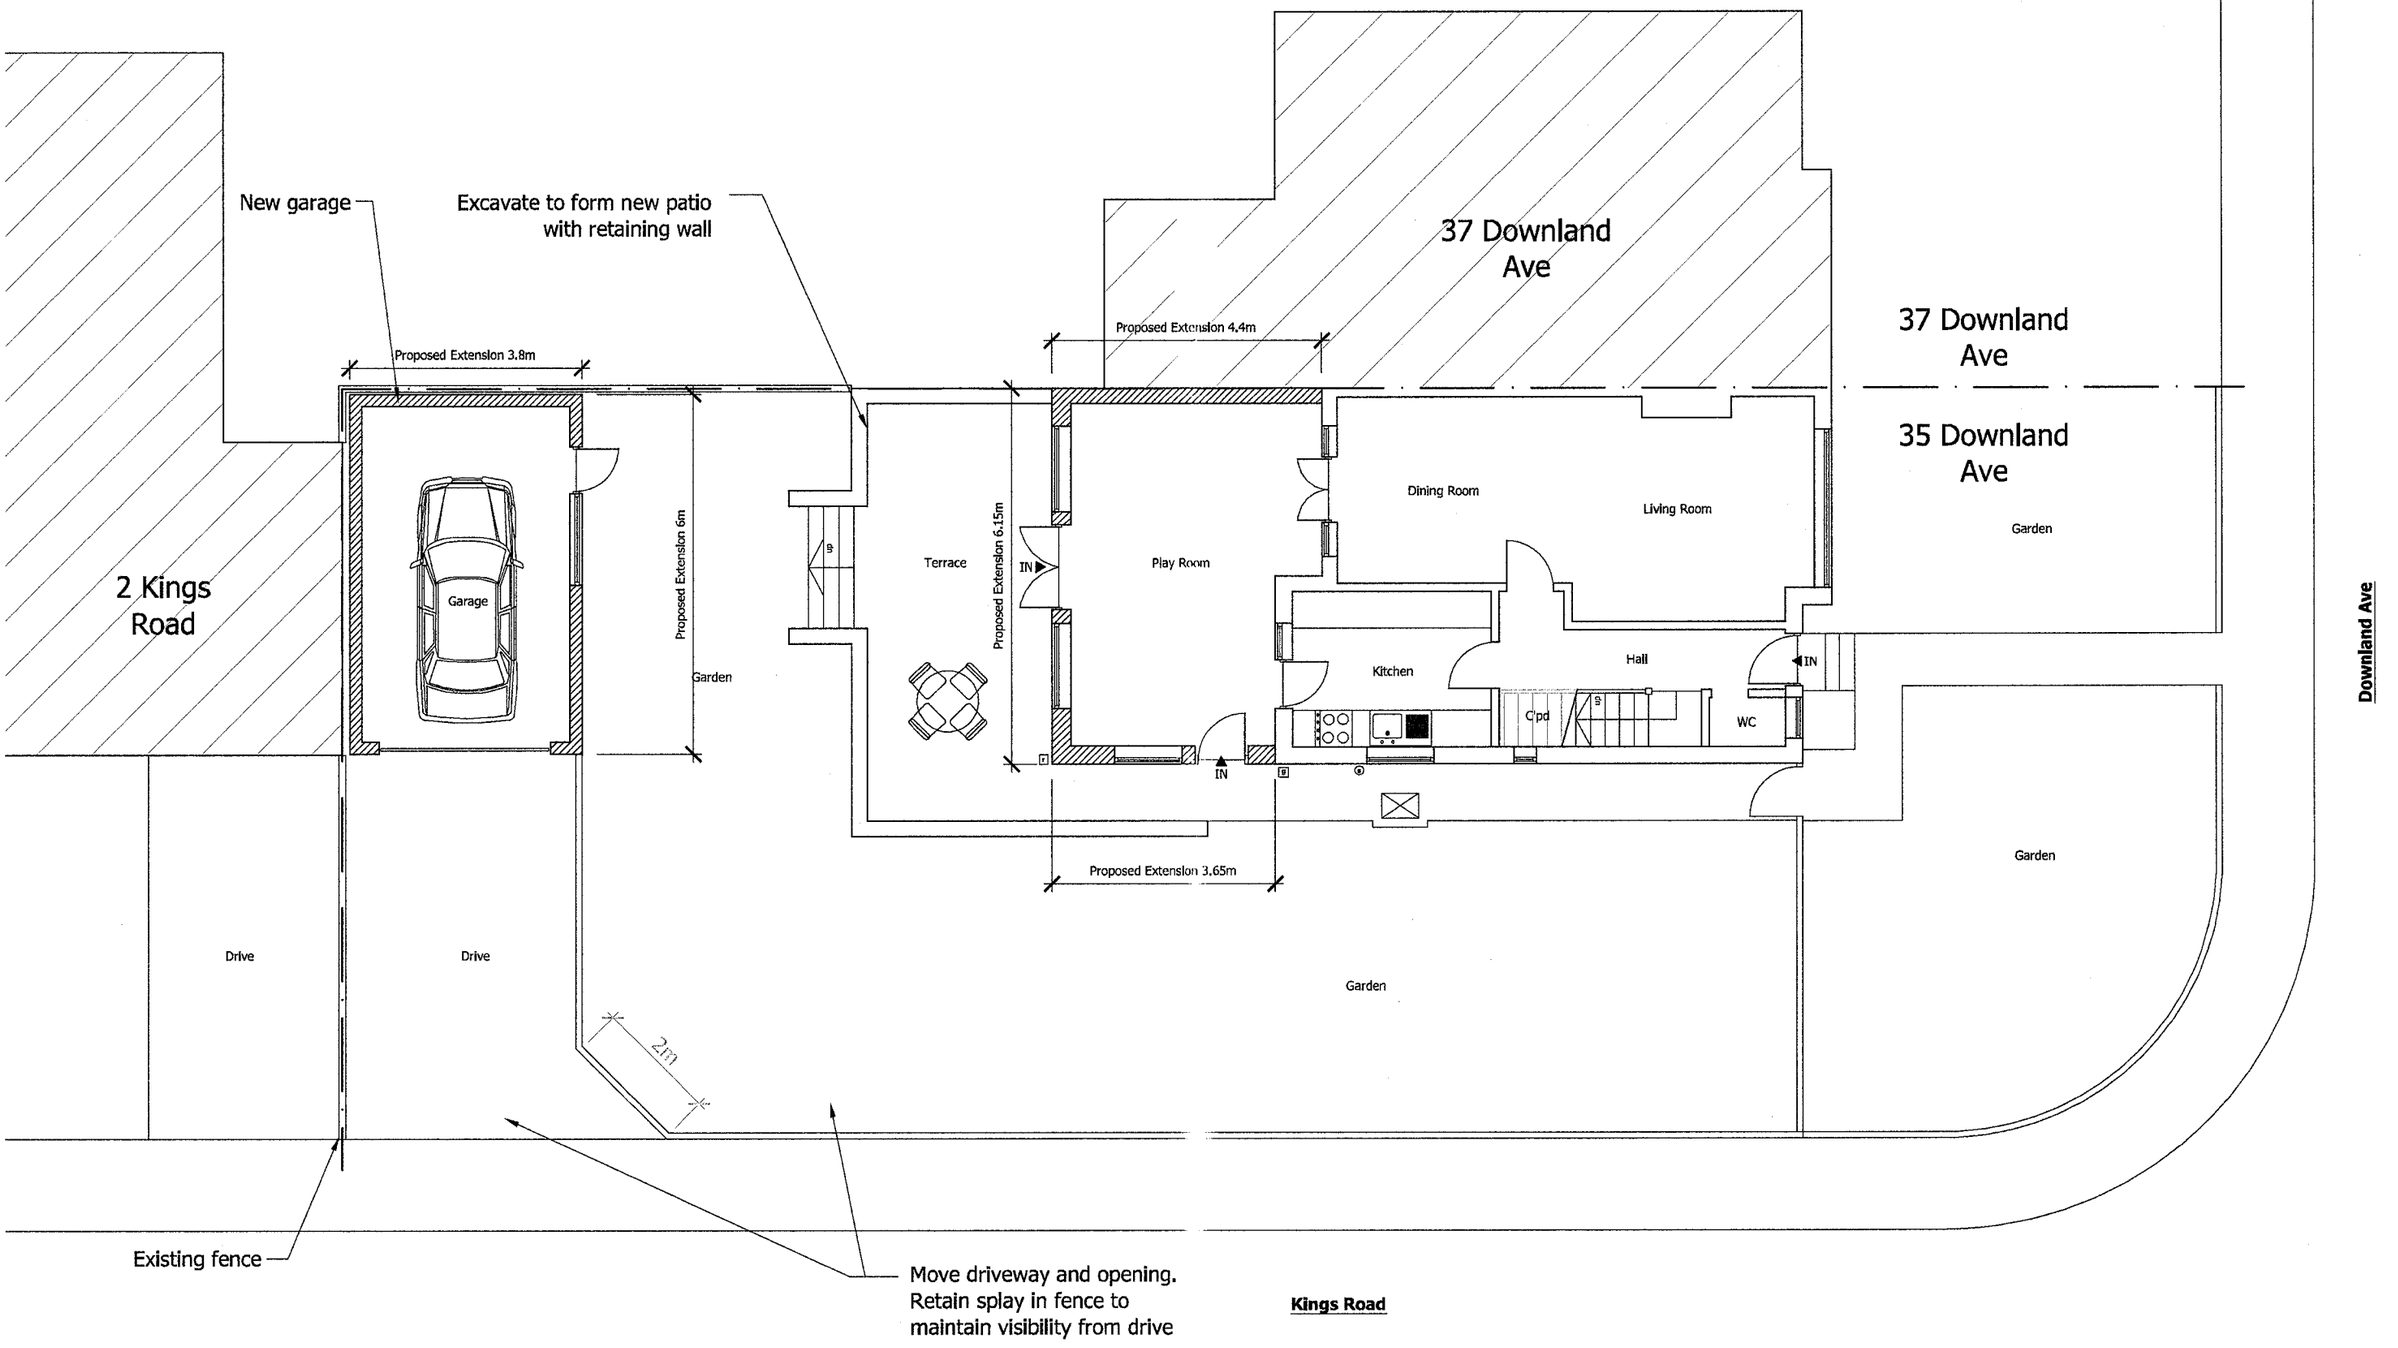

Rev Details A - 28.08.09 - Dummy Pitch Roof & position of West Door/Window

Scale in Metres
0 1 2 3 4 5

Project
35 Downland Ave
Southwick
BRIGHTON
BN42 4RL

Title
PROPOSED PLAN:
SITE

Client
MRS ABI RATCLIFF

Project No.

Date
JULY '09

Rev
A

Scales
1:100 @ A3

Dwg. No.
10