NOTE:
Proposed shown hatched
Demolitions shown dashed

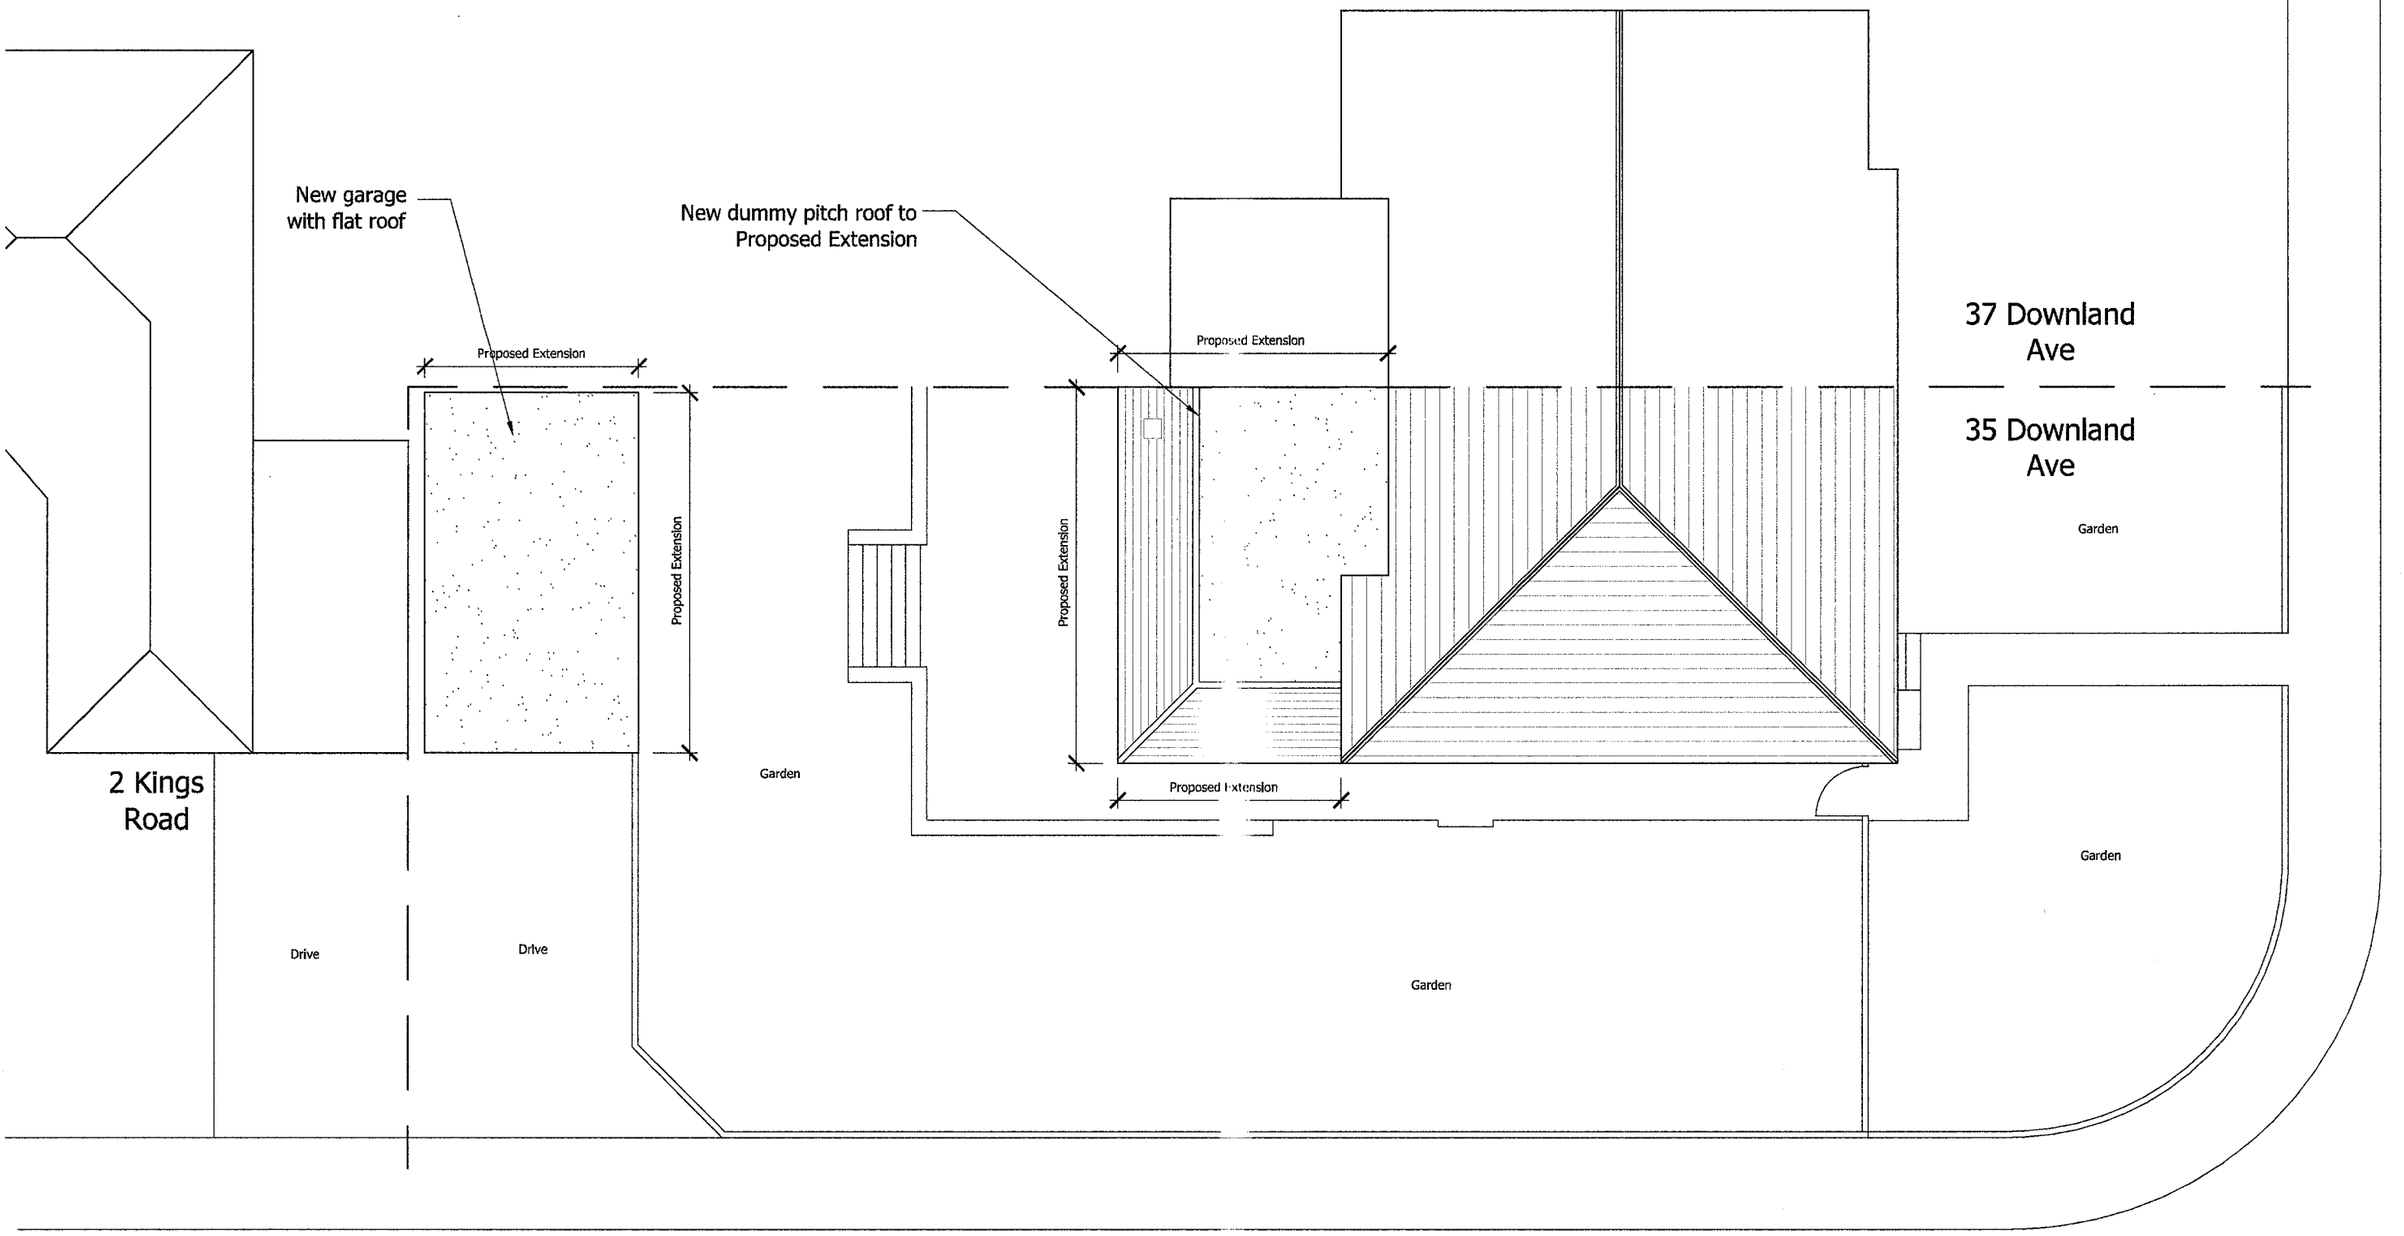

Kings Road

Rev Details A - 28.08.09 - Dummy Pitch Roof & position of West Door/Window

Scale in Metres 0 1 2 3 4 5	Project: 35 Downland Ave, Southwick, BRIGHTON, BN42 4RL	Title: PROPOSED PLAN: ROOF	Client: MRS ABI RATCLIFF	Project No.	Date: JULY '09 / Rev: A
				Scales: 1:100 @ A3	Dwg. No.: 11