NOTE:
Proposed shown hatched
Demolitions shown dashed

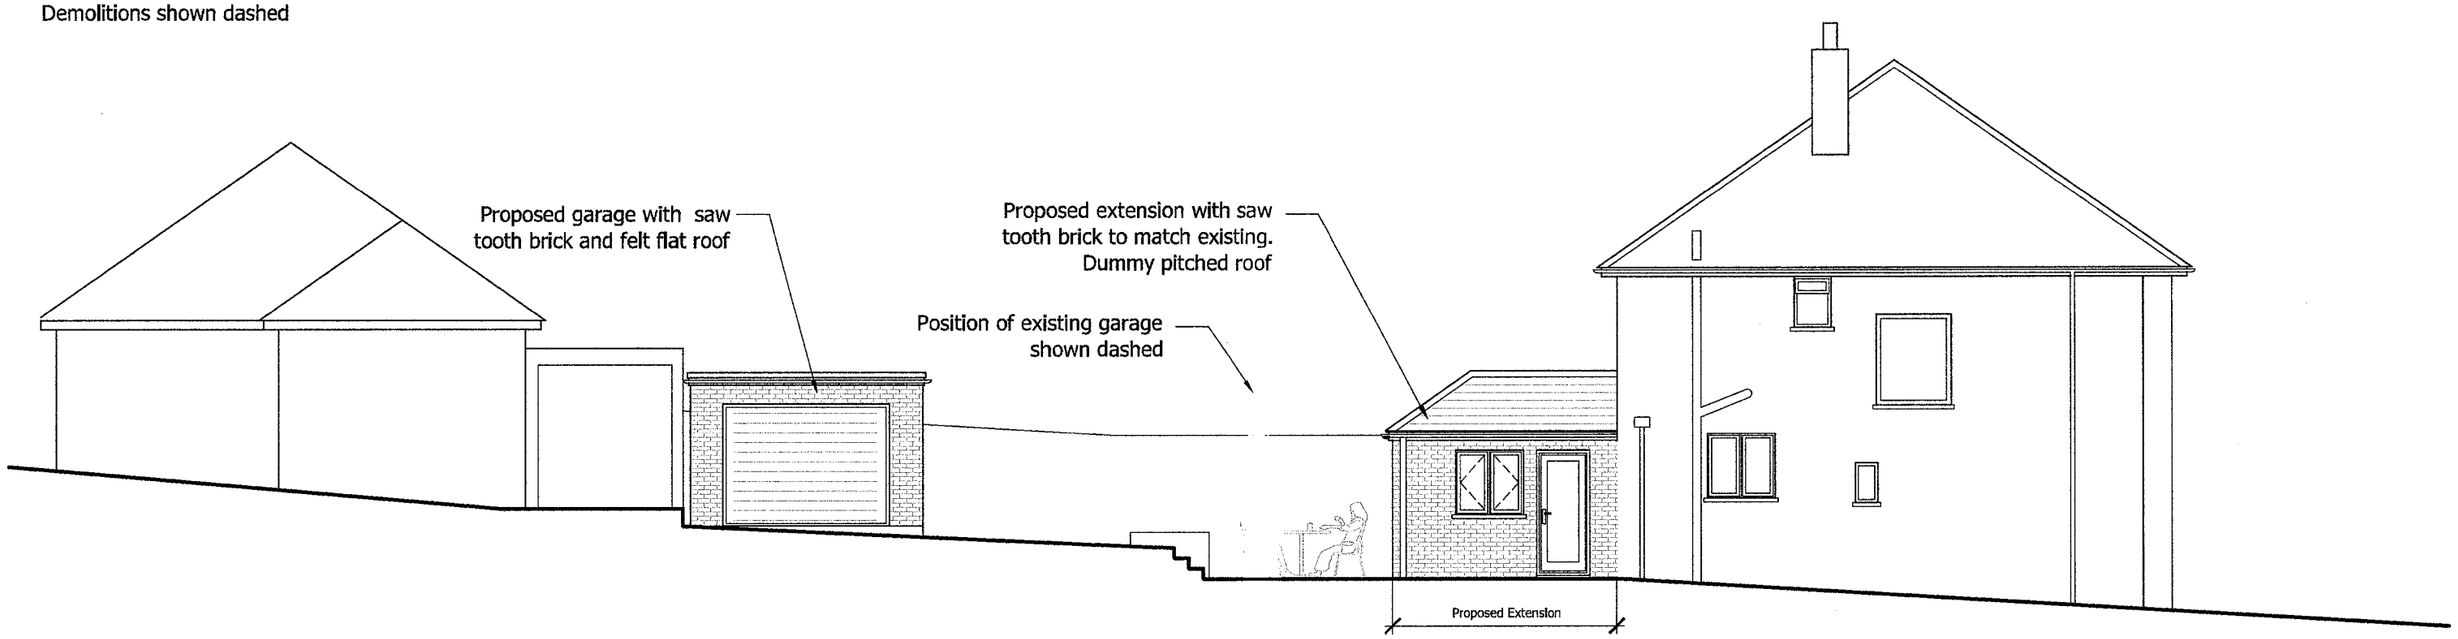

WEST ELEVATION

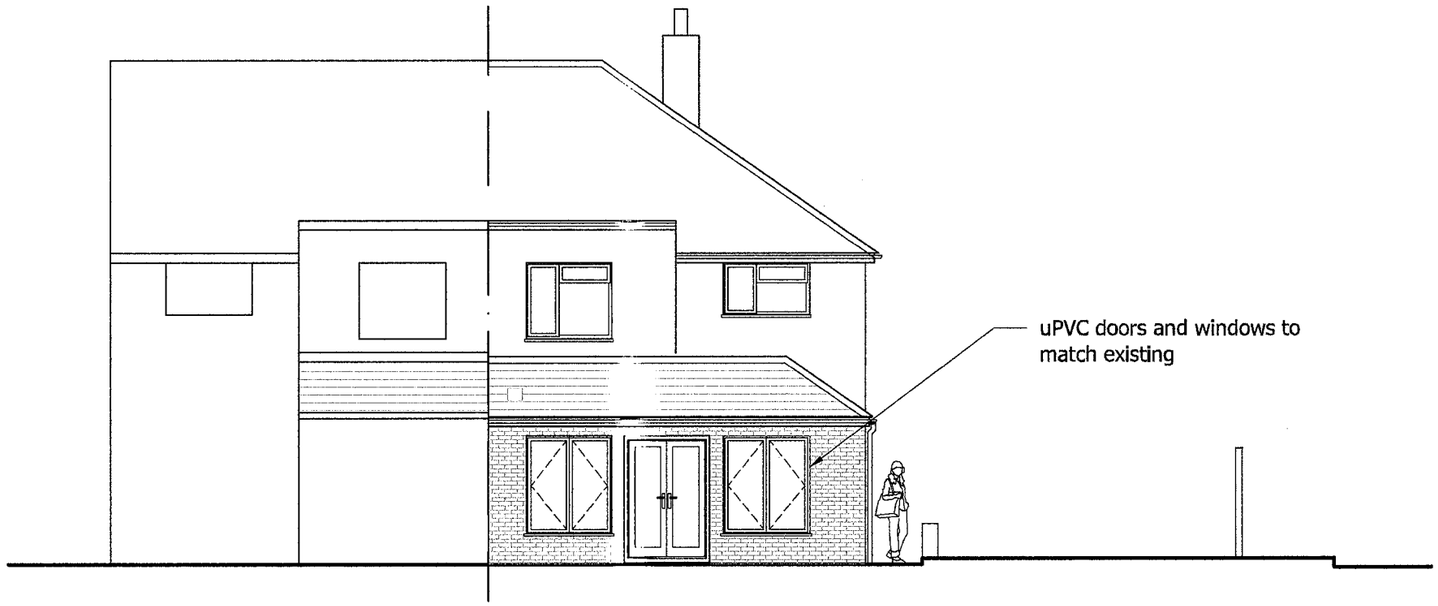

NORTH ELEVATION

Rev Details A - 28.08.09 - Dummy Pitch Roof & position of West Door /Window

Scale in Metres 0 1 2 3 4 5	Project: 35 Downland Ave Southwick BRIGHTON BN42 4RL	Title: PROPOSED ELEVATIONS: WEST & NORTH (SIDE & REAR)	Client: MRS ABI RATCLIFF	Project No.	Date: JULY '09	Rev: A
				Scales: 1:100 @ A3		Dwg. No.: 13