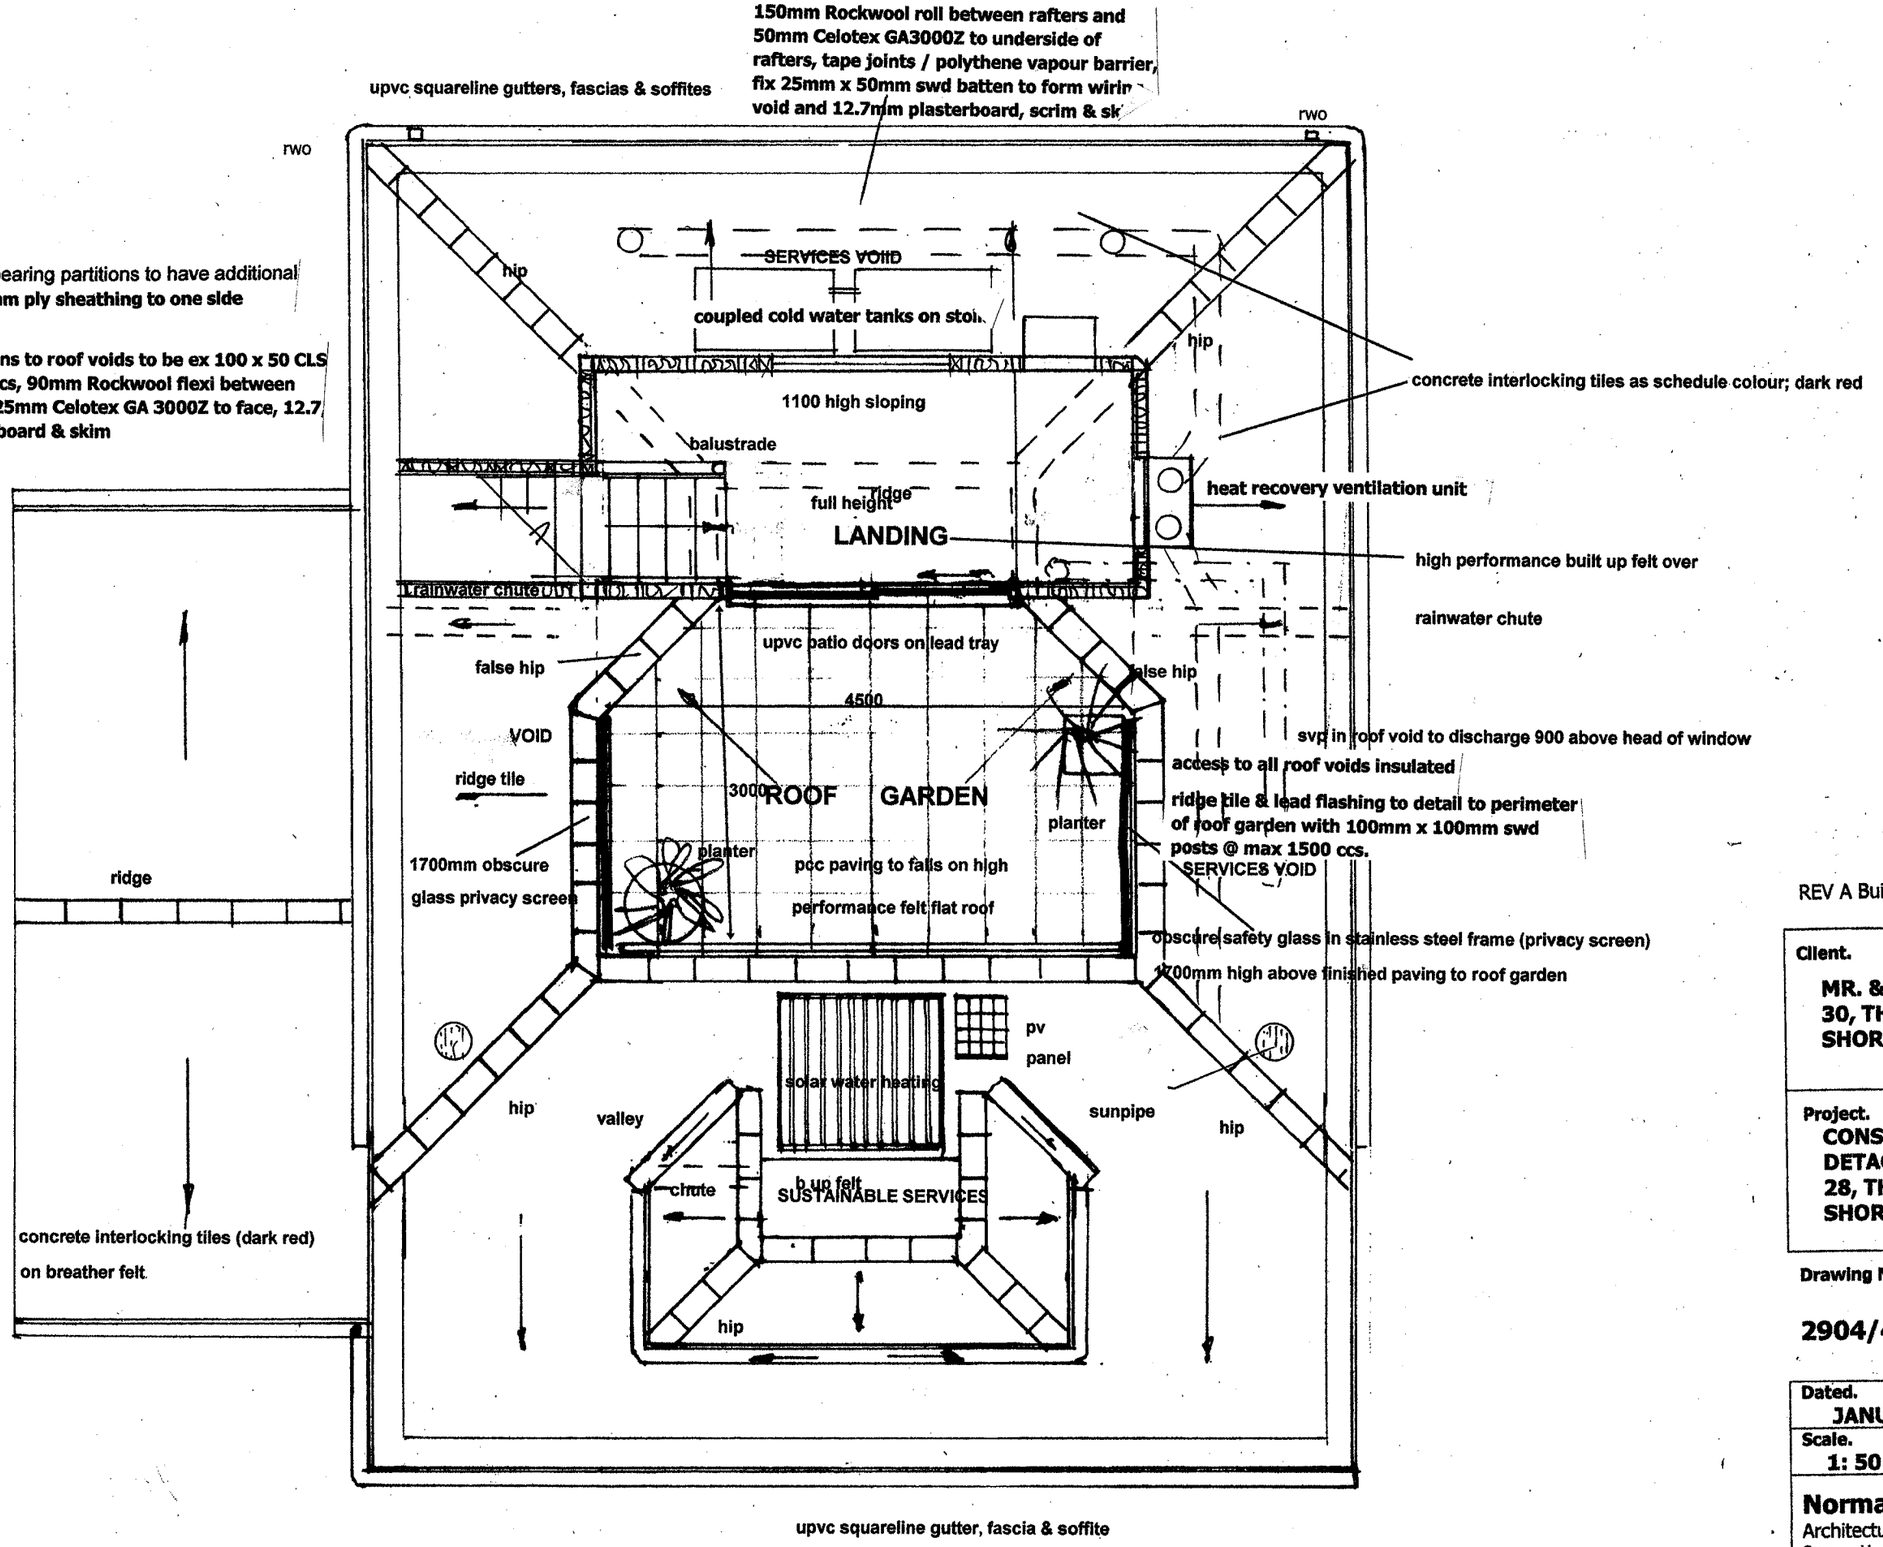


SCALE A3 @ 1:50

0 1 2 3 4 5 6 7 8 9 10

REV A Building Reg information APR 2009

Client.
MR. & MRS. N.P.RAY,
30, THE MEADWAY,
SHOREHAM BY SEA

Project.
CONSTRUCTION of 3 BEDROOM DETACHED HOUSE AND GARAGE
28, THE MEADWAY,
SHOREHAM-BY-SEA

Drawing No.

2904/4 ROOF PLAN

Dated.
JANUARY 2009

Scale.
1: 50

Norman Ray Associates Ltd.
Architectural and Interior Design
Sussex House,
30, The Meadway,
Shoreham-by-sea,
BN43 5RP
Tel & Fax: 01273 455875
e- contact@normanray.co.uk