ARCHITECTURAL SERVICES
12 RIDGESIDE, THREE BRIDGES, CRAWLEY,
WEST SUSSEX, RH10 1PB.
Tel no 01293 410581 Mobile 07785336713 email info@mbdconsultants.co.uk

CLIENT
MR & MRS STRICKLAND

PROJECT
PROPOSED SINGLE STOREY REAR EXTENSION AT
65 OLD SHOREHAM ROAD, SOUTHWICK, BRIGHTON,
WEST SUSSEX, BN42 4HS.

DRAWING
PROPOSED GROUND FLOOR & ROOF PLANS

SCALE @ A3	DATE	DRG no	REVISION
1:100	JULY 2018	MBD/2418/15	C

REV	DESCRIPTION	DATE
A	CLIENT PRELIM. ISSUE	22.07.18
B	PLANNING APPLICATION (PRIOR APPROVAL).	26.07.18
C	PLANNING APPLICATION (PRIOR APPROVAL).	11.08.18

Copyright reserved.
This drawing may only be used for the client and location specified in the title block. If may not be copied or disclosed to any other third party without prior written consent from MBDC. Prior to any works commencing on site, MBDC is to be contacted regarding the contract, design or regulatory approval of this drawing.
1. The works shown have been drawn for submission to the local planning authority and are not to be used for construction.
2. No works shall commence until planning approval has been given by the local authority.
3. MBDC accept no responsibility for any unknown factors which effect, preclude the works from construction or add additional costs, ie location of public sewers and underground services, abnormal foundation designs, due to trees, ground conditions or any underground structure or obstruction. condition of the existing building.
4. The dimensions indicated are approximate and subject to site checks by the contractor prior to commencement.
5. No works to commence without either full plans building control approval or a building notice served with the local authority.

PROPOSED FLOOR PLANS scale 1:100

GROUND FLOOR PLAN scale 1:100

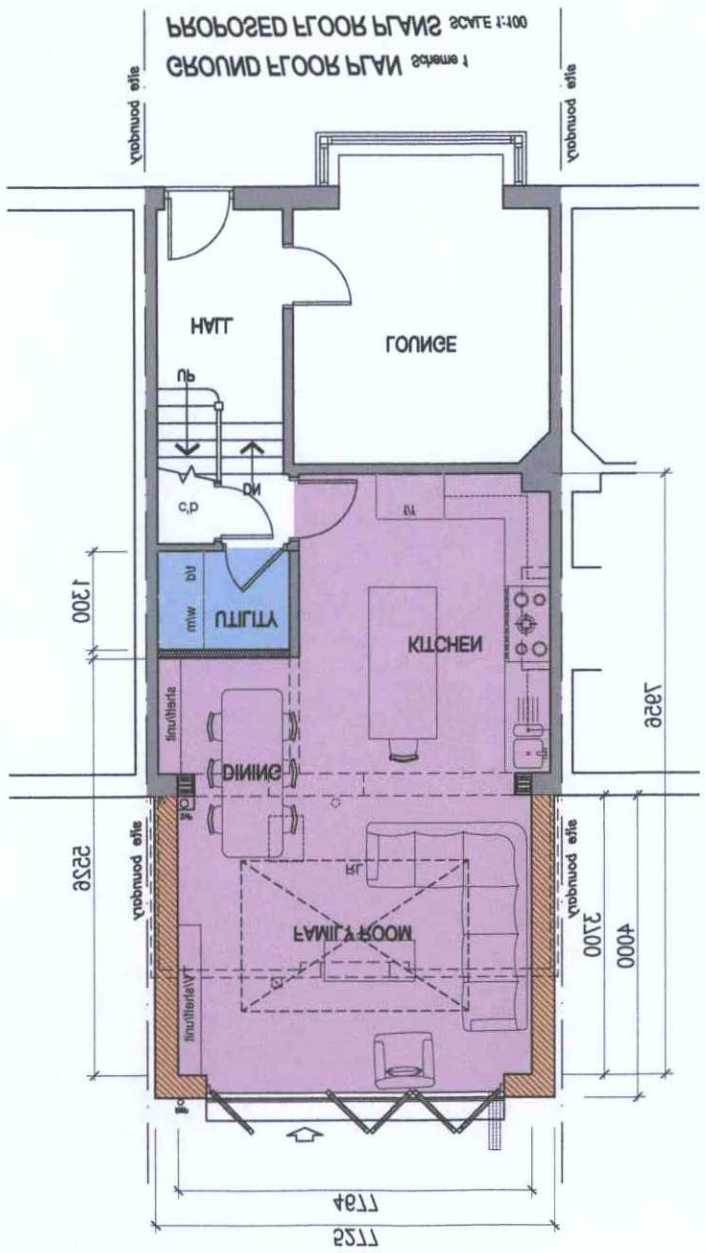

ROOF PLAN

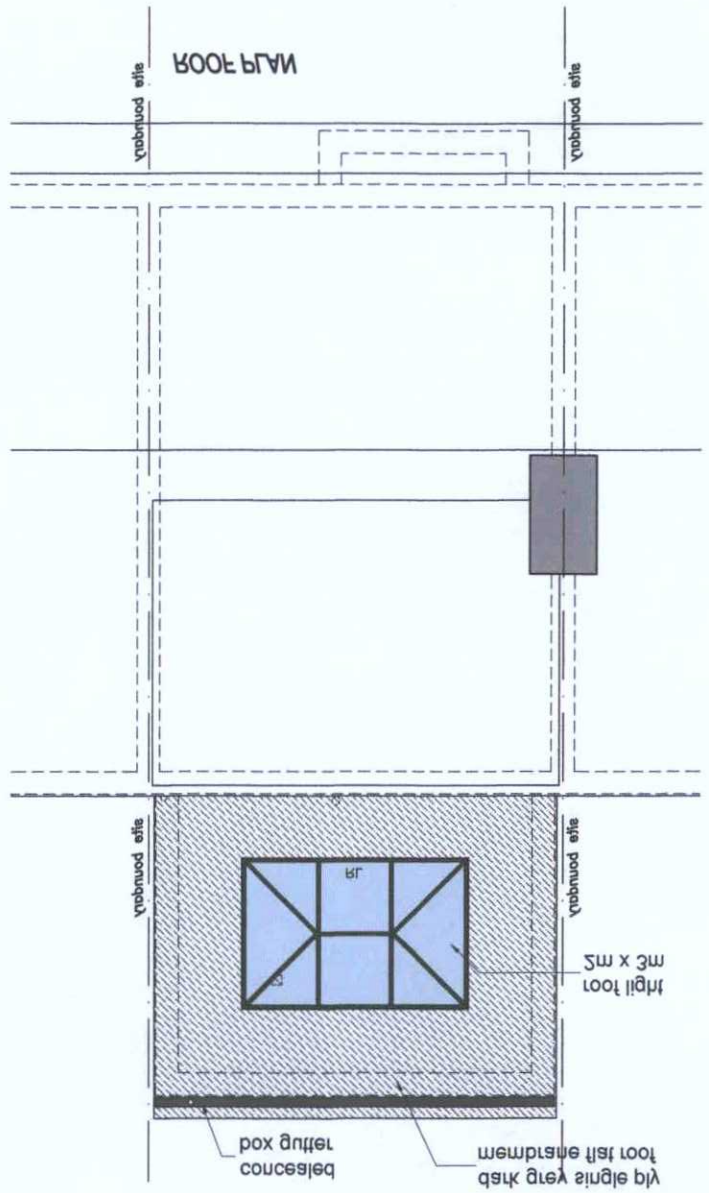

PLANNING SERVICES
ADUR & WORTHING
PLAN AWDM/1341/18
VALID DATE 13 SEP 2018

0m 10m