Copyright reserved.
This drawing may only be used for the client and location specified in the title block. It may not be copied or disclosed to any other third party without prior written consent from MPDC. Prior to any works commencing on site, MPDC is to be contacted regarding the current status, version or regulatory approval of this drawing.

1. The works shown have been drawn for submission to the local planning authority and are not to be used for construction.
2. MPDC accept no responsibility for any unknown factors which affect precise the works from construction or add additional costs, ie location of public sewers and underground services, abnormal foundation designs, gas to trees, ground conditions or any underground structure or obstruction. condition of the existing building.
3. No works to commence without either full plans building control approval or a building notice served with the local authority.
4. The dimensions indicated are approximate and subject to site checks by the contractor prior to commencement.
5. No works shall commence until planning approval has been given by the local authority.

MPD ARCHITECTURAL SERVICES
12 RIDGESIDE, THREE BRIDGES, CRAWLEY,
WEST SUSSEX, RH10 1PB.
Tel no 01293 405751 Mobile 07785338813 email info@mpdcourseplanner.co.uk

PROJECT
PROPOSED SINGLE STOREY REAR EXTENSION AT
25 OLD SHOREHAM ROAD, SOUTHWICK, BRIGHTON,
WEST SUSSEX, BN42 4HS.

CLIENT
MR & MRS STRICKLAND

SCALE @ A3	DATE	DWG No	REVISION
1:100	JULY 2018	MPD/18/11/1	C

DRAWING
EXISTING ELEVATIONS

REV	DESCRIPTION	DATE
A	CLIENT PRELIM. ISSUE	17.07.18
B	PLANNING APPLICATION (PRIOR APPROVAL).	25.07.18
C	PLANNING APPLICATION (PRIOR APPROVAL).	11.08.18

SOUTH ELEVATION

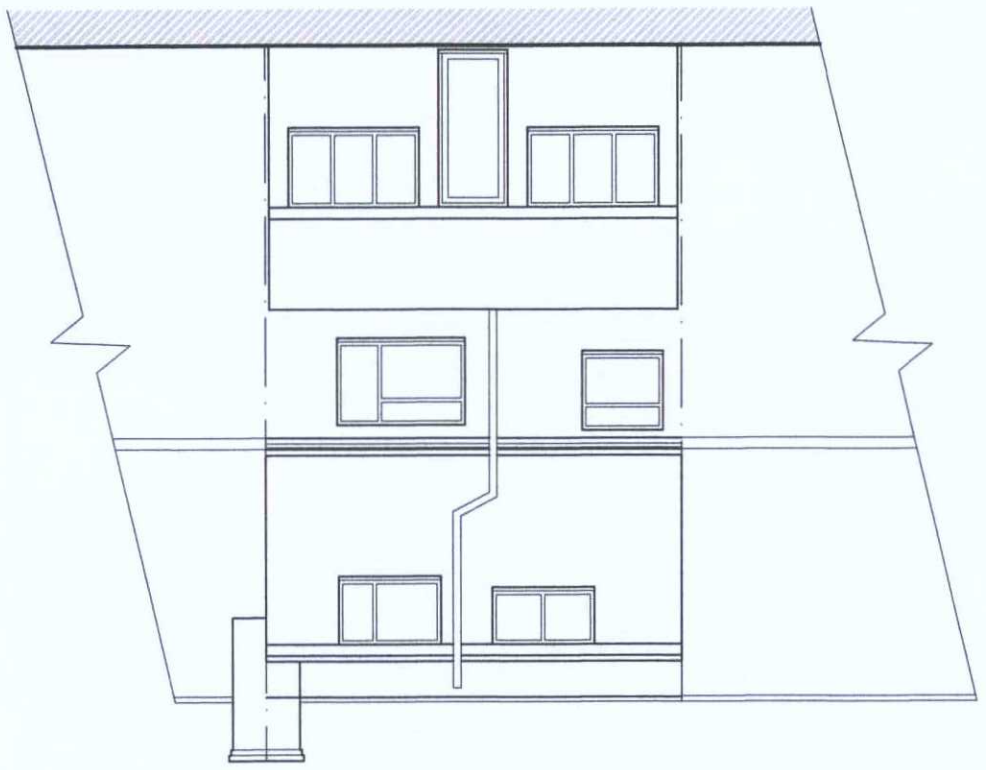

WEST ELEVATION

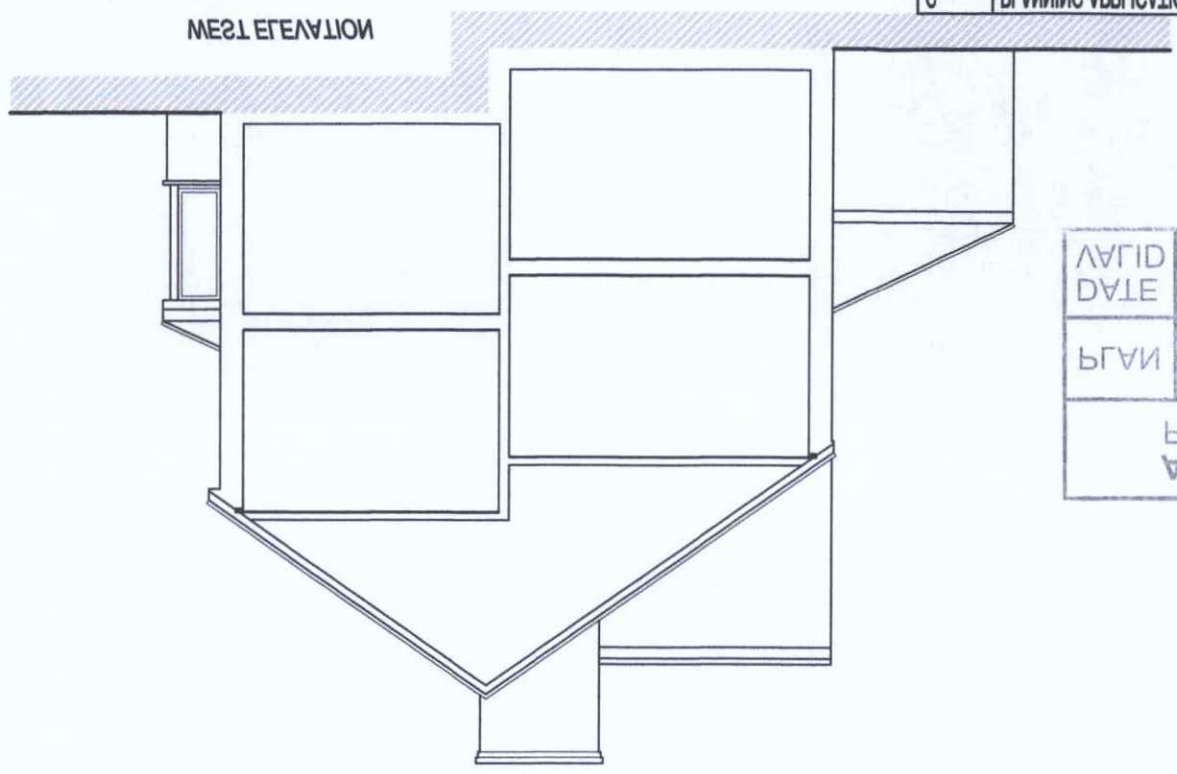

VALID DATE	13 SEP 2018
PLAN	WMDM 13/11/18
PLANNING SERVICES ADAM & WORTHING	

EXISTING ELEVATIONS SCALE 1:100

NORTH ELEVATION

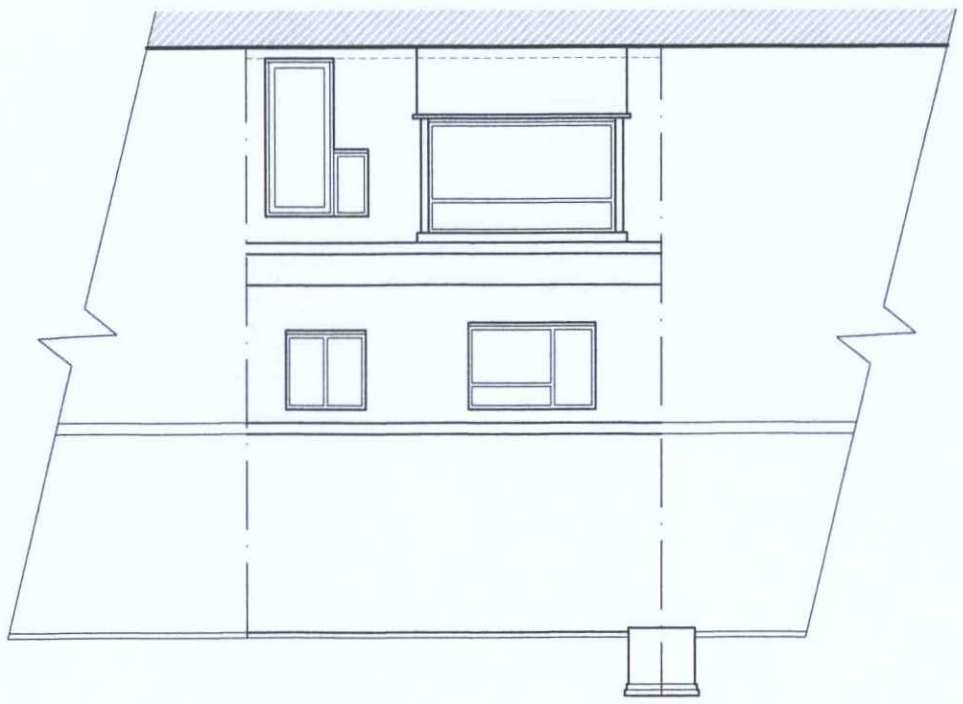

EAST ELEVATION

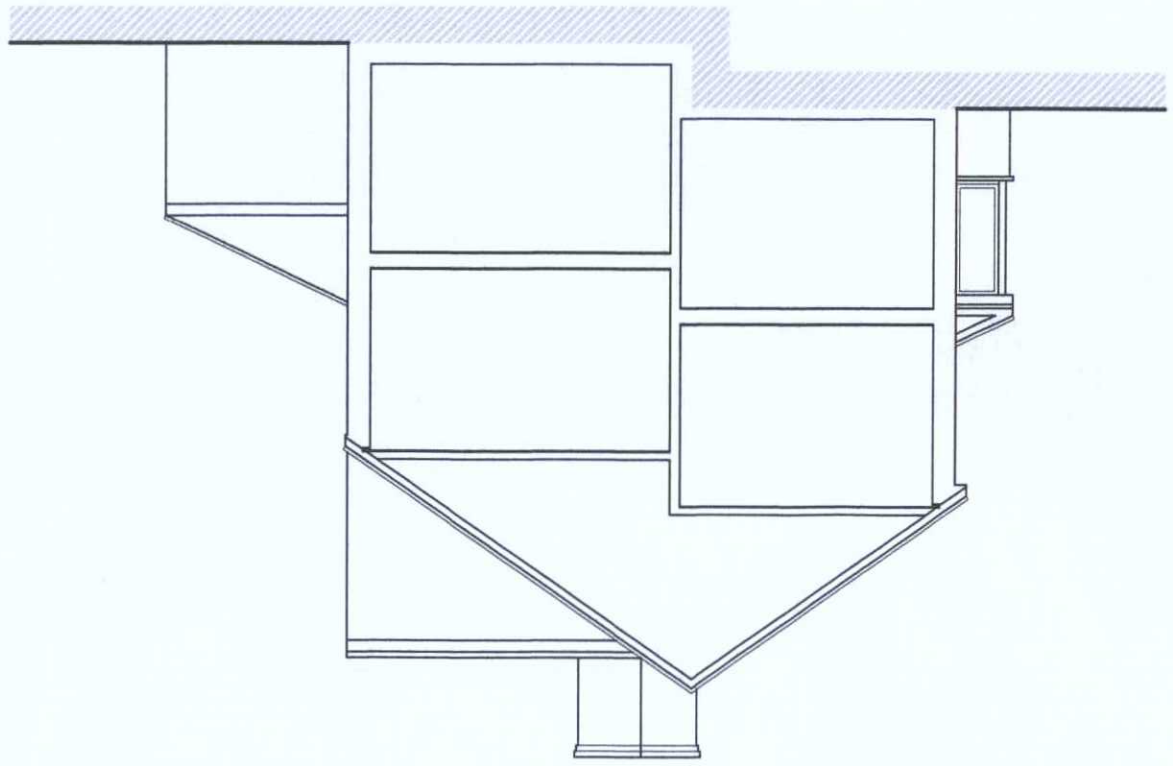

0m 1m 2m 3m 4m 5m