THIS DRAWING IS THE PROPERTY OF FREE SPACE AND MUST NOT BE DIVULGED TO ANYONE, COPIED OR REPRODUCED, OR USED FOR MARKETING, ADVERTISING OR PROMOTION WITHOUT THE EXPRESS PERMISSION OF FREE SPACE.

ALL DIMENSIONS ARE TO BE CHECKED ON SITE AND NOT SCALED FROM THIS DRAWING. CONTRACTORS MUST VERIFY ALL DIMENSIONS ON SITE BEFORE SETTING OUT, COMMENCING WORK OR PREPARING SHOP DRAWINGS. ANY DISCREPANCIES ON THIS DRAWING TO BE REPORTED IMMEDIATELY FOR CLARIFICATION.



EXISTING NORTH ELEVATION
SCALE 1:100



EXISTING WEST (FRONT) ELEVATION
SCALE 1:100

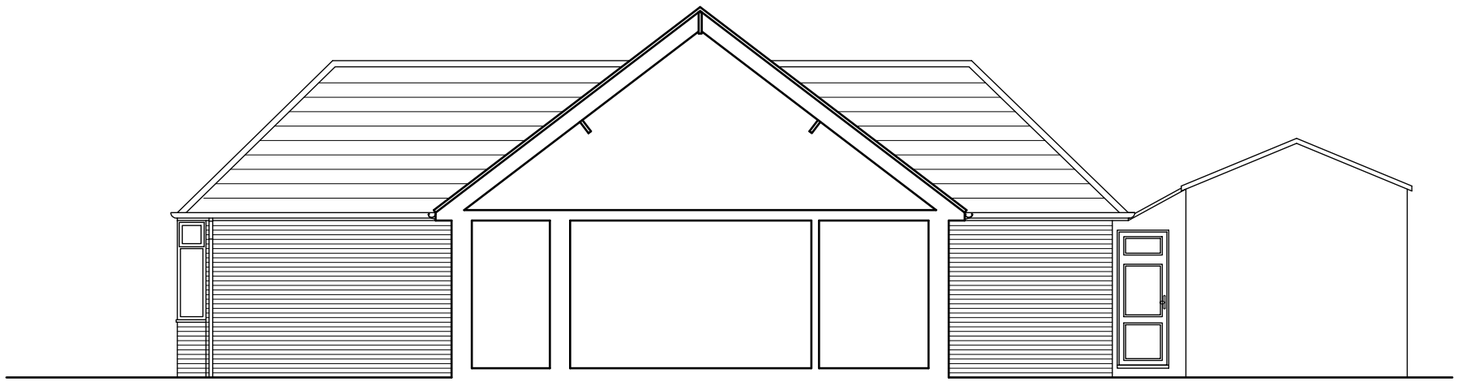

EXISTING SOUTH ELEVATION
SCALE 1:100

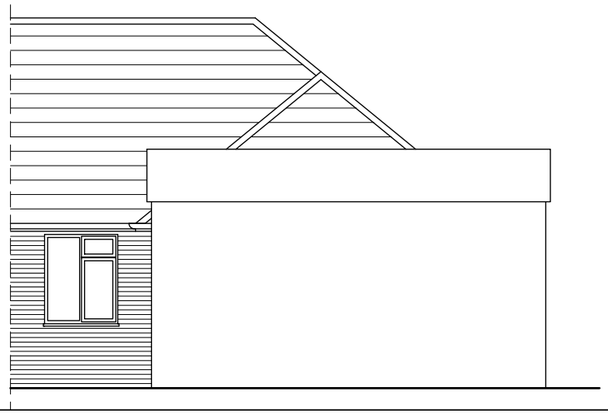

EXISTING EAST ELEVATION
SCALE 1:100

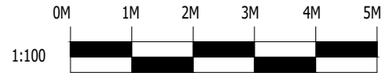

Rev	Description	Date
-	-	--.--.--

Client
KATY HESTER

Job title
HOME ALTERATIONS, EXTENSION & LOFT CONVERSION
148 EASTERN AVENUE, SHOREHAM

Drawing title
EXISTING ELEVATIONS

Scale	Date	Drawn
1:100	14-07-18	CM

FREE SPACE
Website - www.free-space-arch.co.uk
Facebook - @FreeSpaceArch
Email - FreeSpaceArch@yahoo.com

Drawing No
0010-003