

© THE CONTRACTOR SHOULD CHECK ALL DIMENSIONS ON SITE.
NO DIMENSIONS TO BE SCALED FROM DRAWINGS.
IT IS THE CONTRACTORS RESPONSIBILITY TO ENSURE COMPLIANCE
WITH BUILDING REGULATIONS.

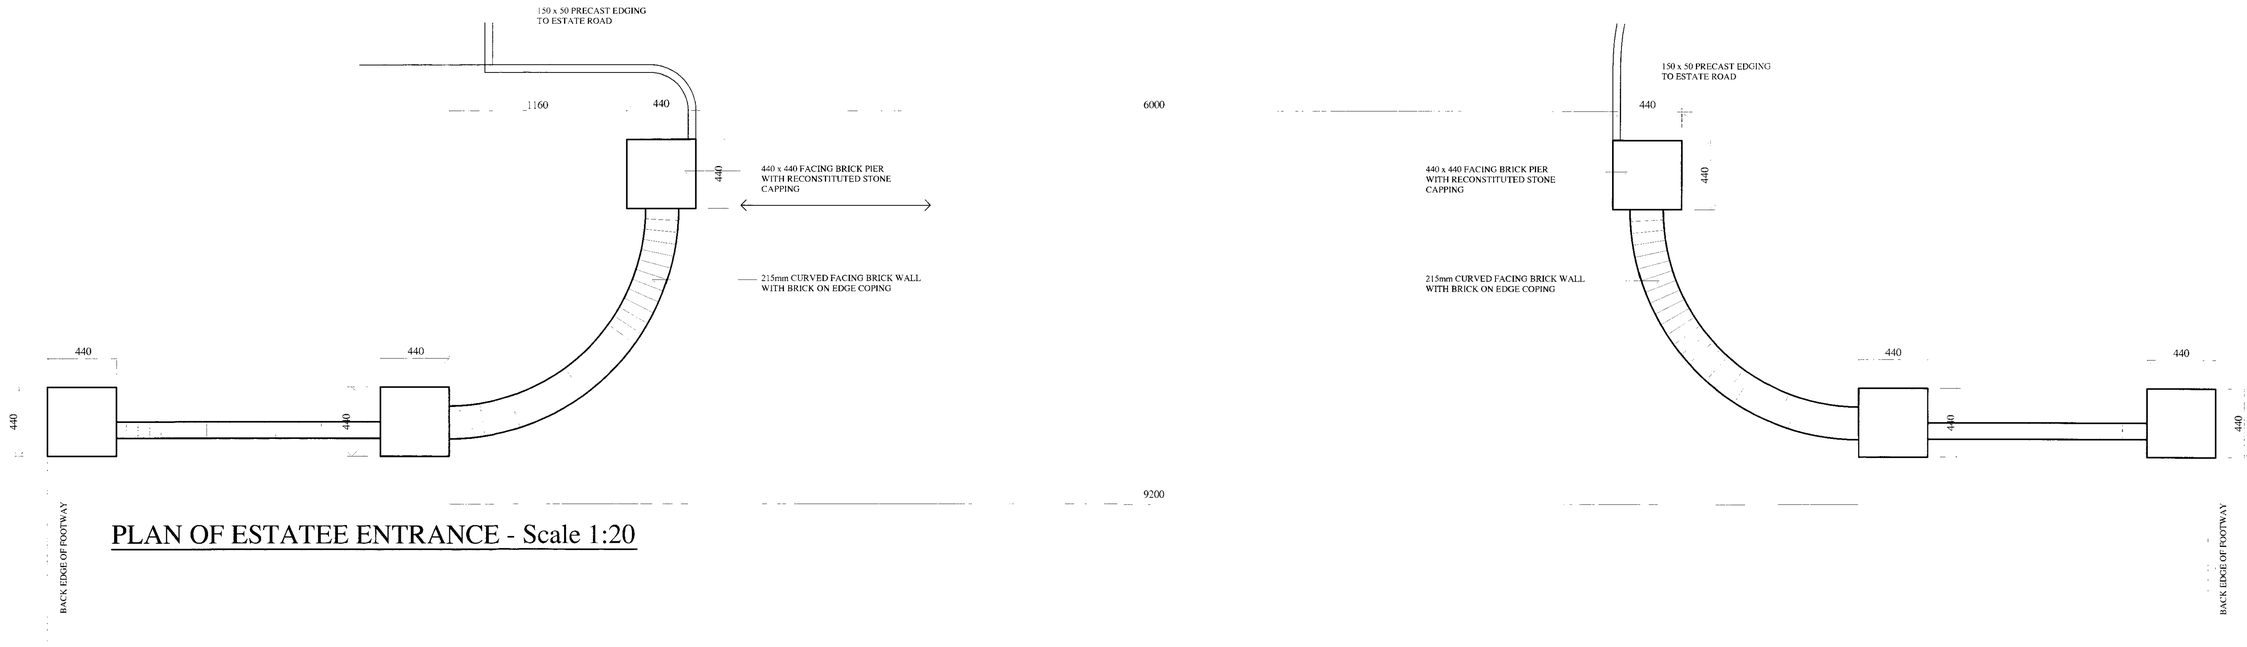

PLAN OF ESTATEE ENTRANCE - Scale 1:20

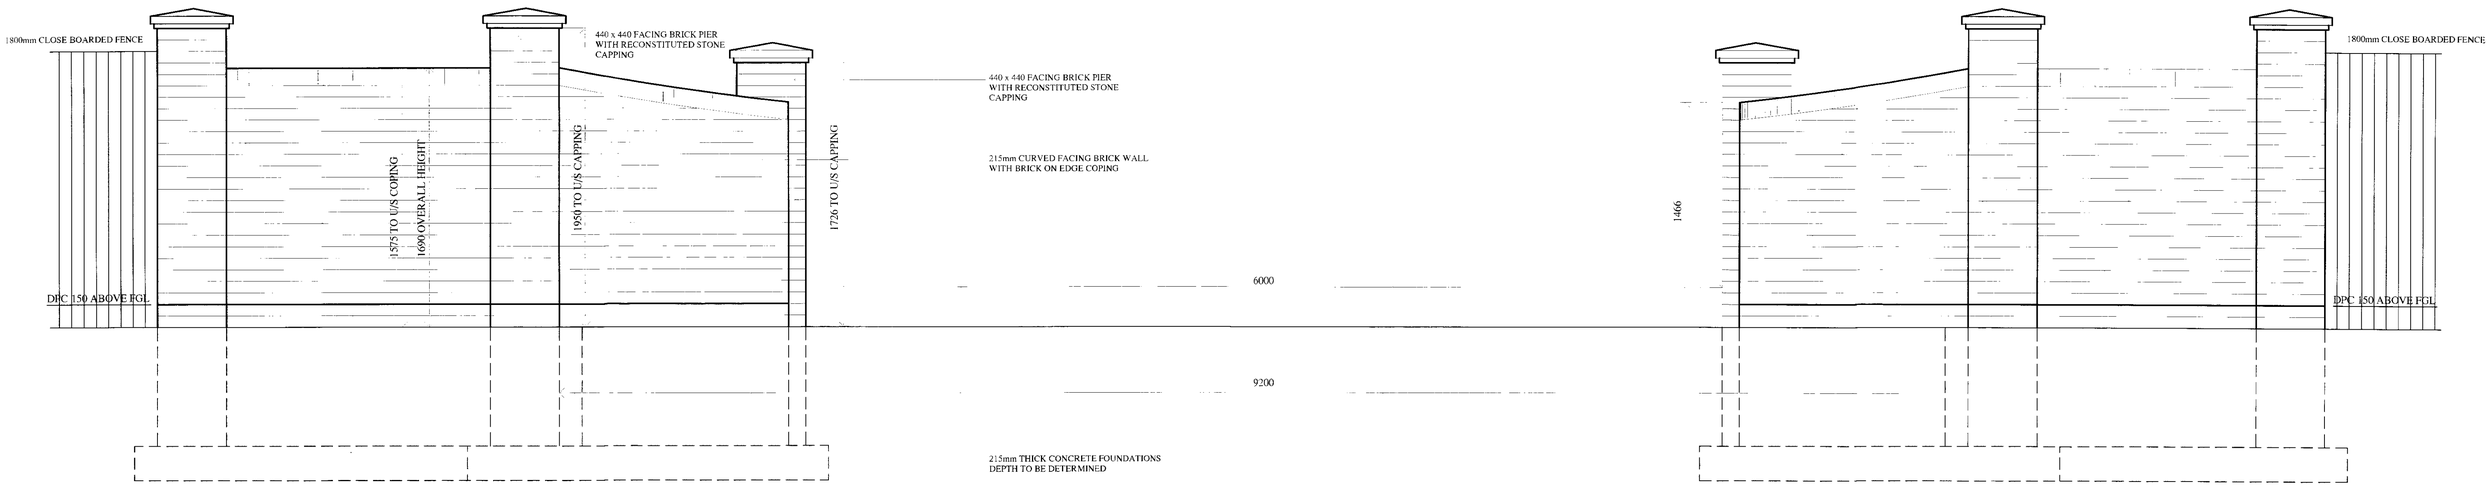

ELEVATION OF ESTATE ENTRANCE - Scale 1:20

Project

PROPOSED RESIDENTIAL DEVELOPMENT
ROXBURGH CLOSE
WORTHING

Drawing

EXTERNAL WORKS DETAILS

Architects & Planning Consultants
ssociates
Clock Tower House, Lewes Road
Lindfield, West Sussex. RH16 2LH
Telephone 01444 - 484711

Client

MJH DEVELOPMENTS LTD.

Drawing no.	date 11/11	scale SEE VIEWS	drawn BJH
1910-C10	revisions	G	