
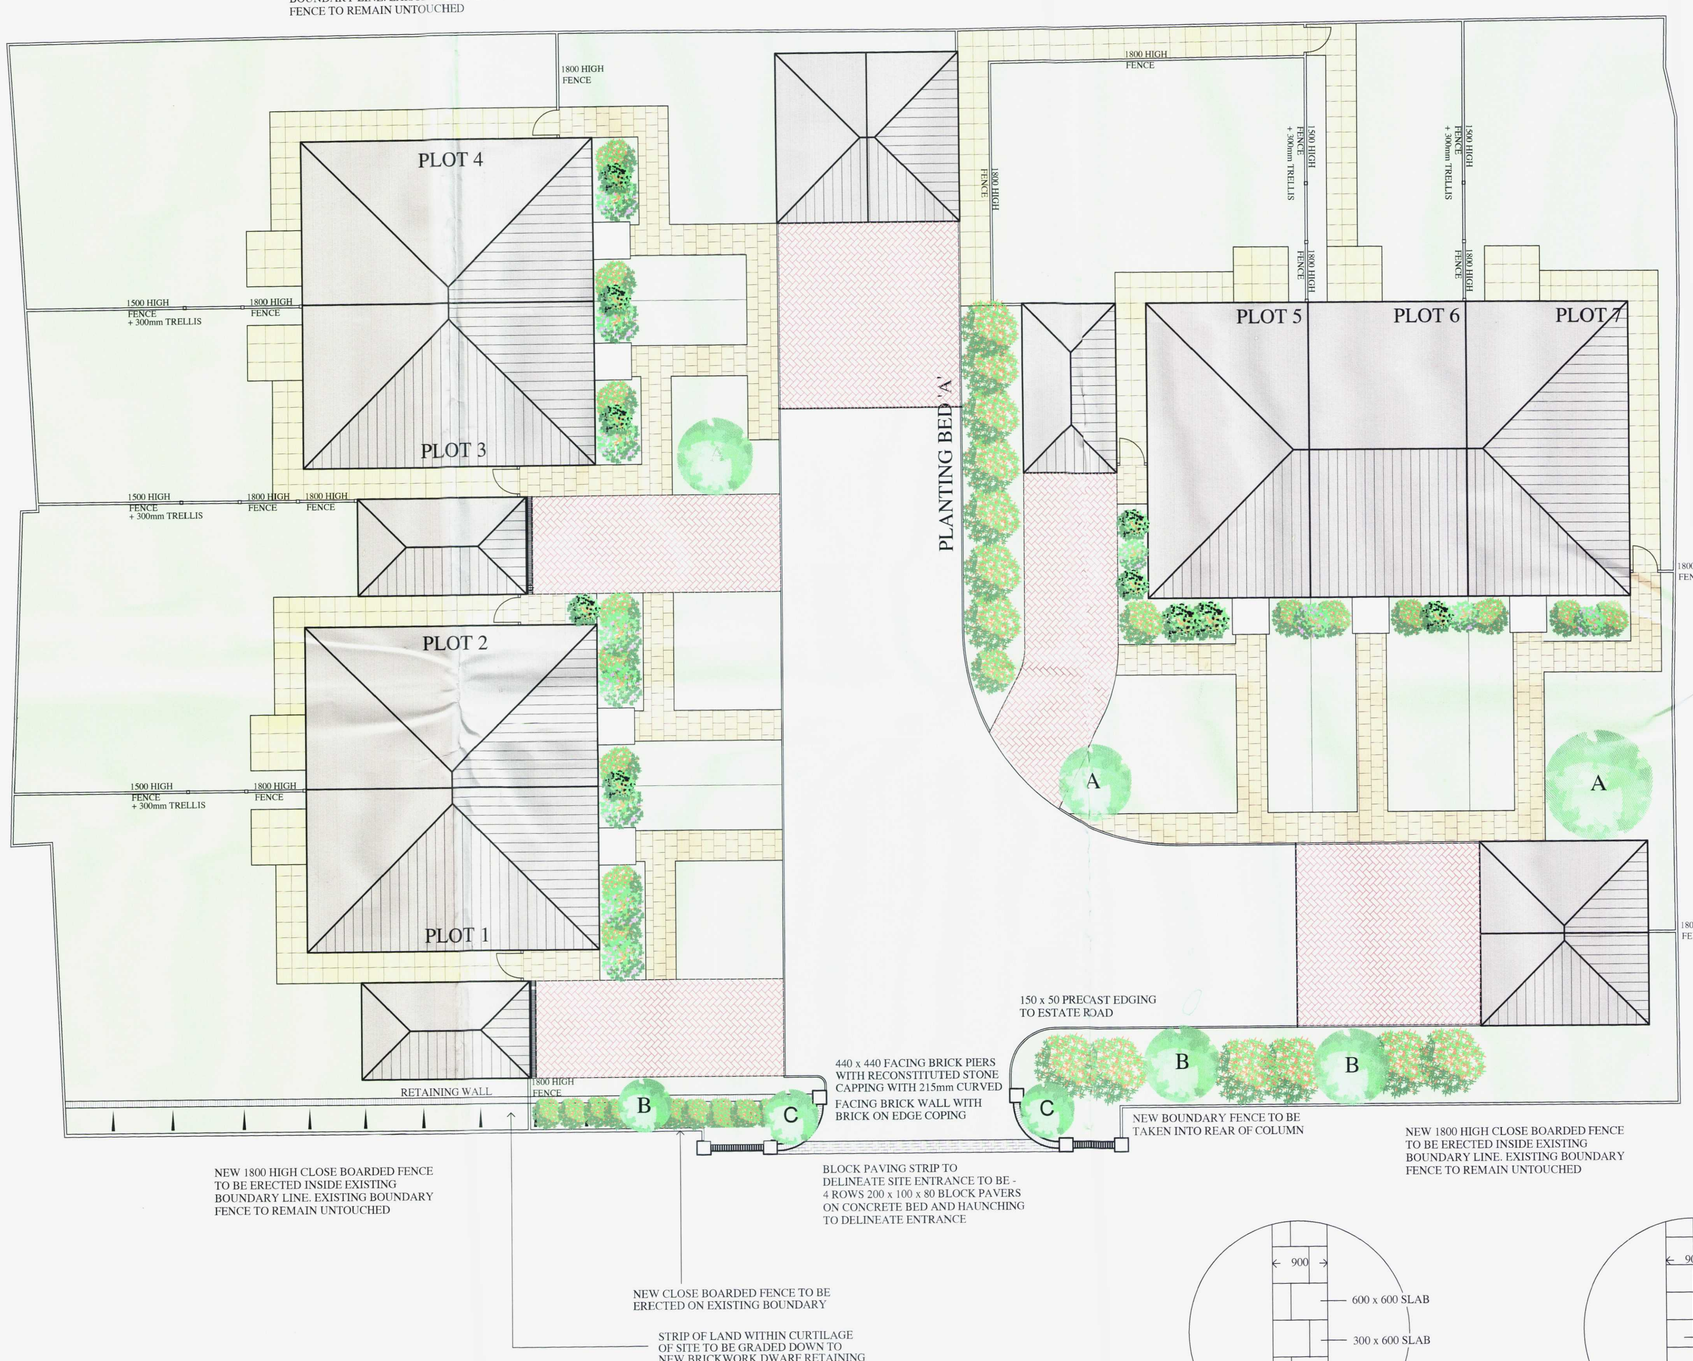


FRONT AREA PATH DETAIL

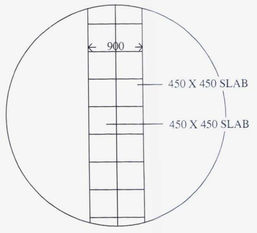

REAR AREA PATH DETAIL

- ACORN BROWN BRETT PAVIOR FROM THE BRONTE RANGE WITH STAGGERED BOND
- BRETT PAVIOR WITH CHEQUOR BOARD PATTERN
- BRINDLE COLOURED BLOCK PAVIOURS

A - AMELANCHIER X GRANDIFLORA "ROBIN HILL"

B - PRUNAS X SUBHIRTELLA "AUTUMNALIS"

C - BETULA PENDULA

PLOTS 1, 2, 3 & 4 PLANTING BEDS TO INCLUDE: -
ALCHEMILLA MOLLIS
CHOISYA 'AZTEC PEARL'
CROCOSIMA 'LUCIFER'
HEBE 'EVELINE'
RUDBECKIA FULGIDA VAR DEAMII
SKIMMIA JAPONICA 'FRAGRANS'
VIBIRNUM TINUS 'EVE PRICE'
VERBENA BONARIENSIS

PLOTS 5, 6, & 7 PLANTING BEDS TO INCLUDE: -
ALCHEMILLA MOLLIS
BERGENIA 'BRESSINGHAM WHITE'
CHOISYA 'AZTEC PEARL'
CROCOSIMA 'LUCIFER'
EUPHORIA CHARACIUS SUBSP. WULFENII
HEBE 'EVELINE'
PITTOSPORUM TENUIFOLIUM 'SILVER QUEEN'
STIPA TENUISSIMA
VIBURNUM TINUS 'EVE PRICE'

PLANTING BED 'A' TO INCLUDE:-
CALAMAGROSTIS X ACUTIFLORA 'KARL FOERSTER'
HEBE RAKAIENSIS
HYDRANGEA ANOMALA SUBSP. 'PETIOLARIS'
SKIMMIA JAPONICA 'FRAGRANS'

FRONT BOUNDARY PLANTING TO INCLUDE:-
CHOISYA 'AZTEC PEARL'
PHOTINIA X FRASERI 'RED ROBIN'

AMENDMENT A : AUGUST 2012
ADD: AMENDED PROPOSALS - GRM

AMENDMENT A : JUNE 2012
ADD: AMENDED PROPOSALS - GRM

Project

PROPOSED RESIDENTIAL DEVELOPMENT
ROXBURGH CLOSE
WORTHING

Drawing

LANDSCAPING LAYOUT
PLANNING CONDITIONS

Architects & Planning Consultants
Clock Tower House, Lewes Road
Lindfield, West Sussex, RH16 2LH
Telephone 01444 - 484711

Client

MJH DEVELOPMENTS LTD.

Drawing no.	date 03/11	scale 1:100	drawn ARM
1910-PC01	revisions	B	