BLOCK PLAN. SCALE 1:500

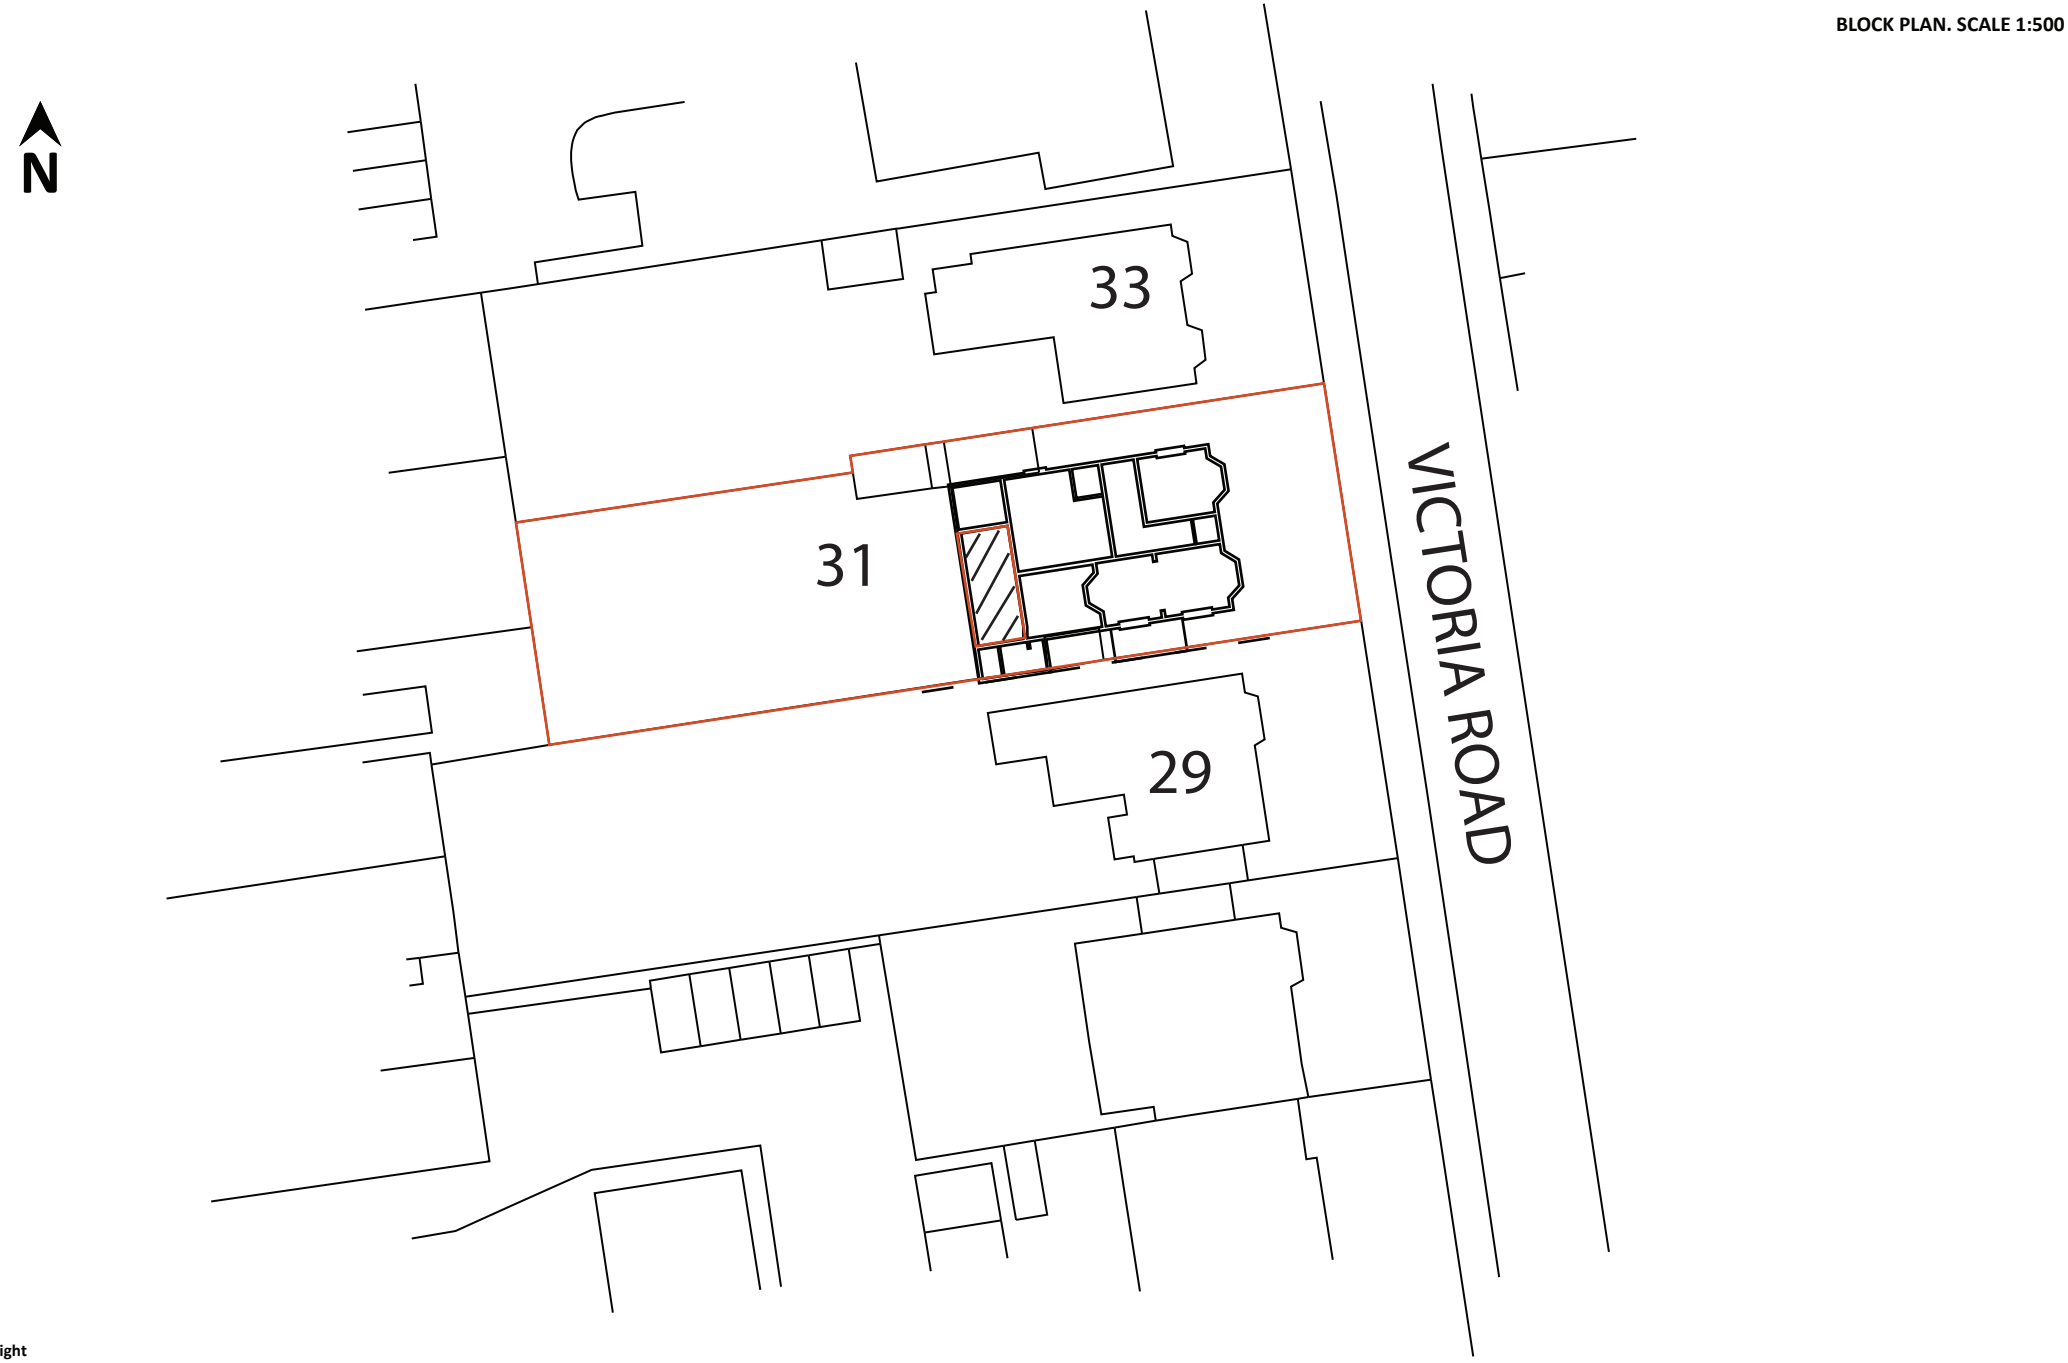

© copyright

ED63
ELEMENTAL DESIGN

elementaldesign63@gmail.com
07799 402 870
07754 093 904

31 VICTORIA ROAD WORTHING				Drawing Title: PROPOSED SITE BLOCK PLAN	1:500 Scale Bar: 5m 10m 15m 20m
BLOCK PLAN	SCALE	1:500	A4	Drawing No.-.31VR.BP	Rev:
Drawn by - A.Ramus				Date: 12-03-2023	