AMENDMENT

ADUR & WORTHING PLANNING SERVICES

PLAN: AWDM/0529/16

DATE VALID: 15 MAY 2016

1:100 0 10m
Scale bar
1:50 0 10m




First Floor




Second Floor

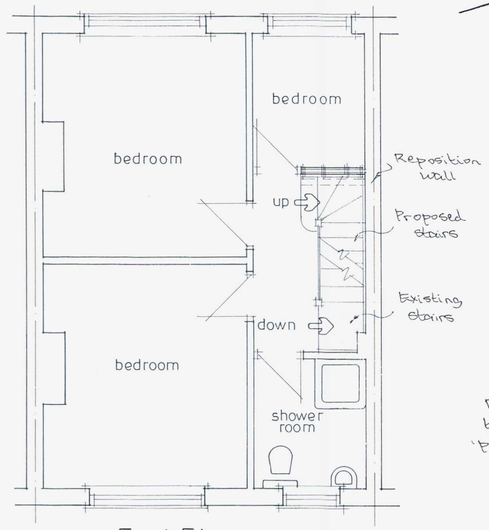


Site Plan 1:1250

0 10 20m

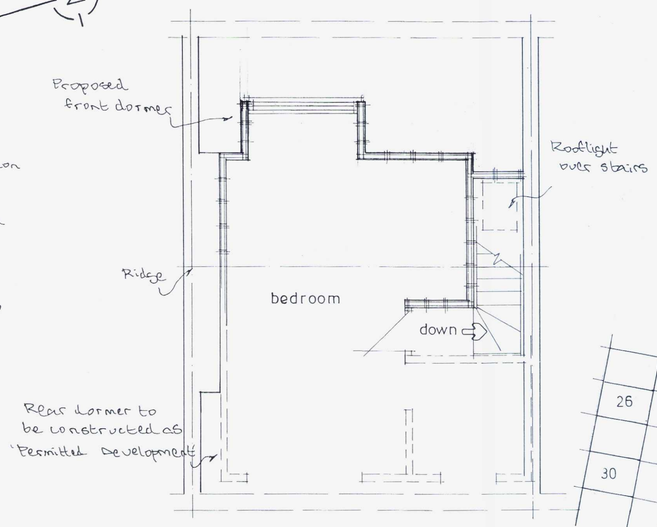


Block Plan 1:500

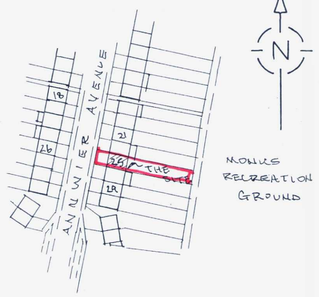


north elevation




west elevation




south elevation

| | Date | Revisions |
|---|---|---|
| B | 12.5.16 | Front Dormer Reduced |
| A | 15.4.16 | Front Dormer Enlarged |

© copyright

Client
Mr & Mrs Aitchison

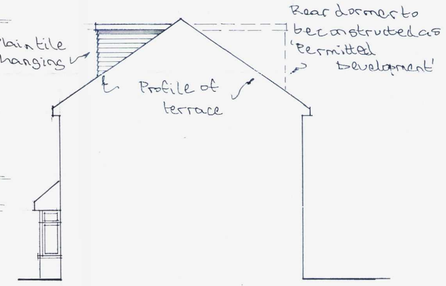Job Title
Proposed Front Dormer

Drawing Title
25 Annwier Avenue
Lancing

Scale 1:50 1:100

Date | Drawn by

Drg No. 422/01 | Rev. A B

841 x 594mm A1