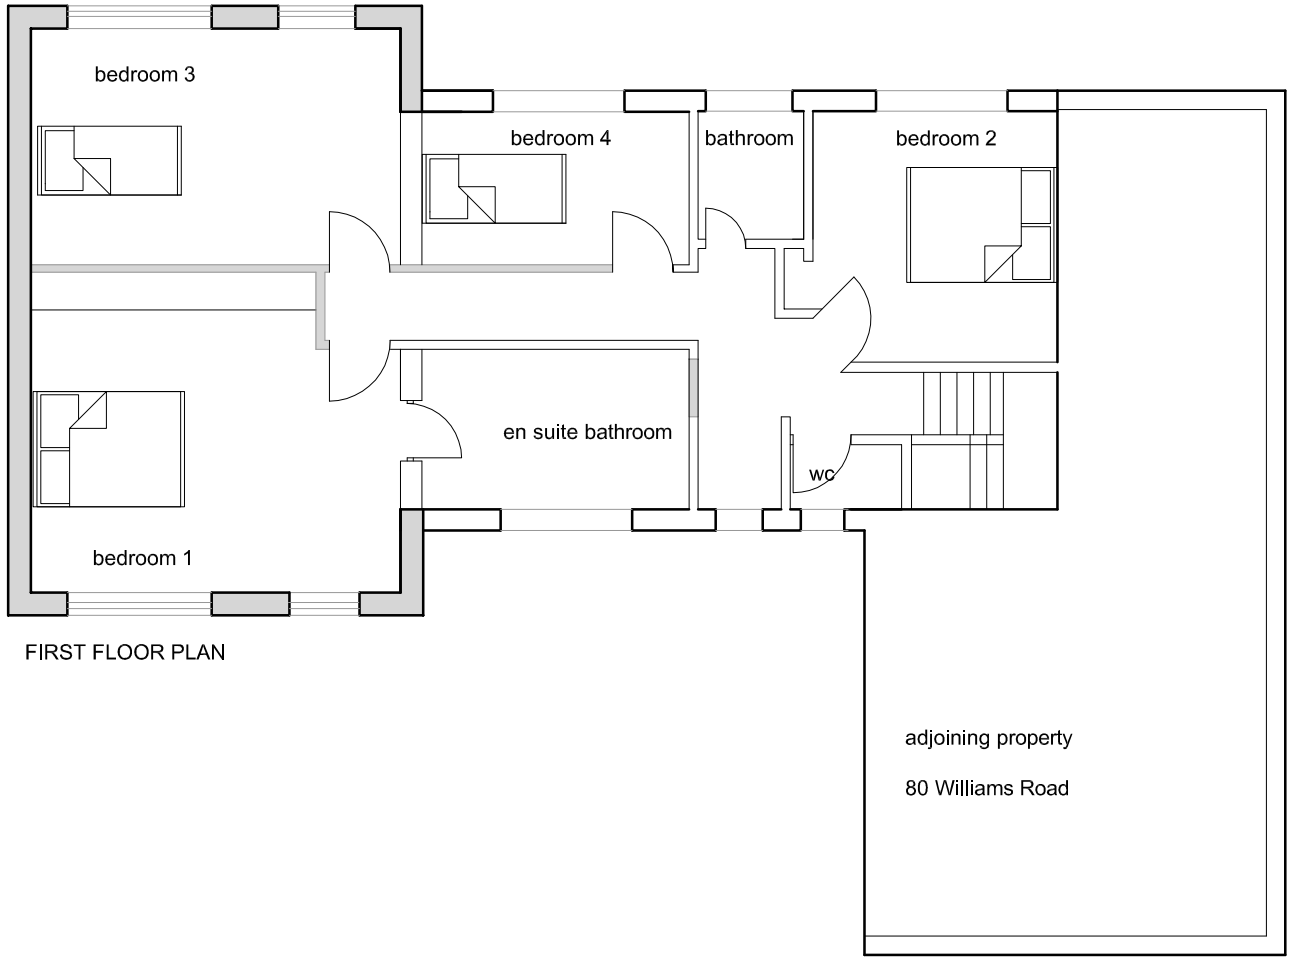

FIRST FLOOR PLAN

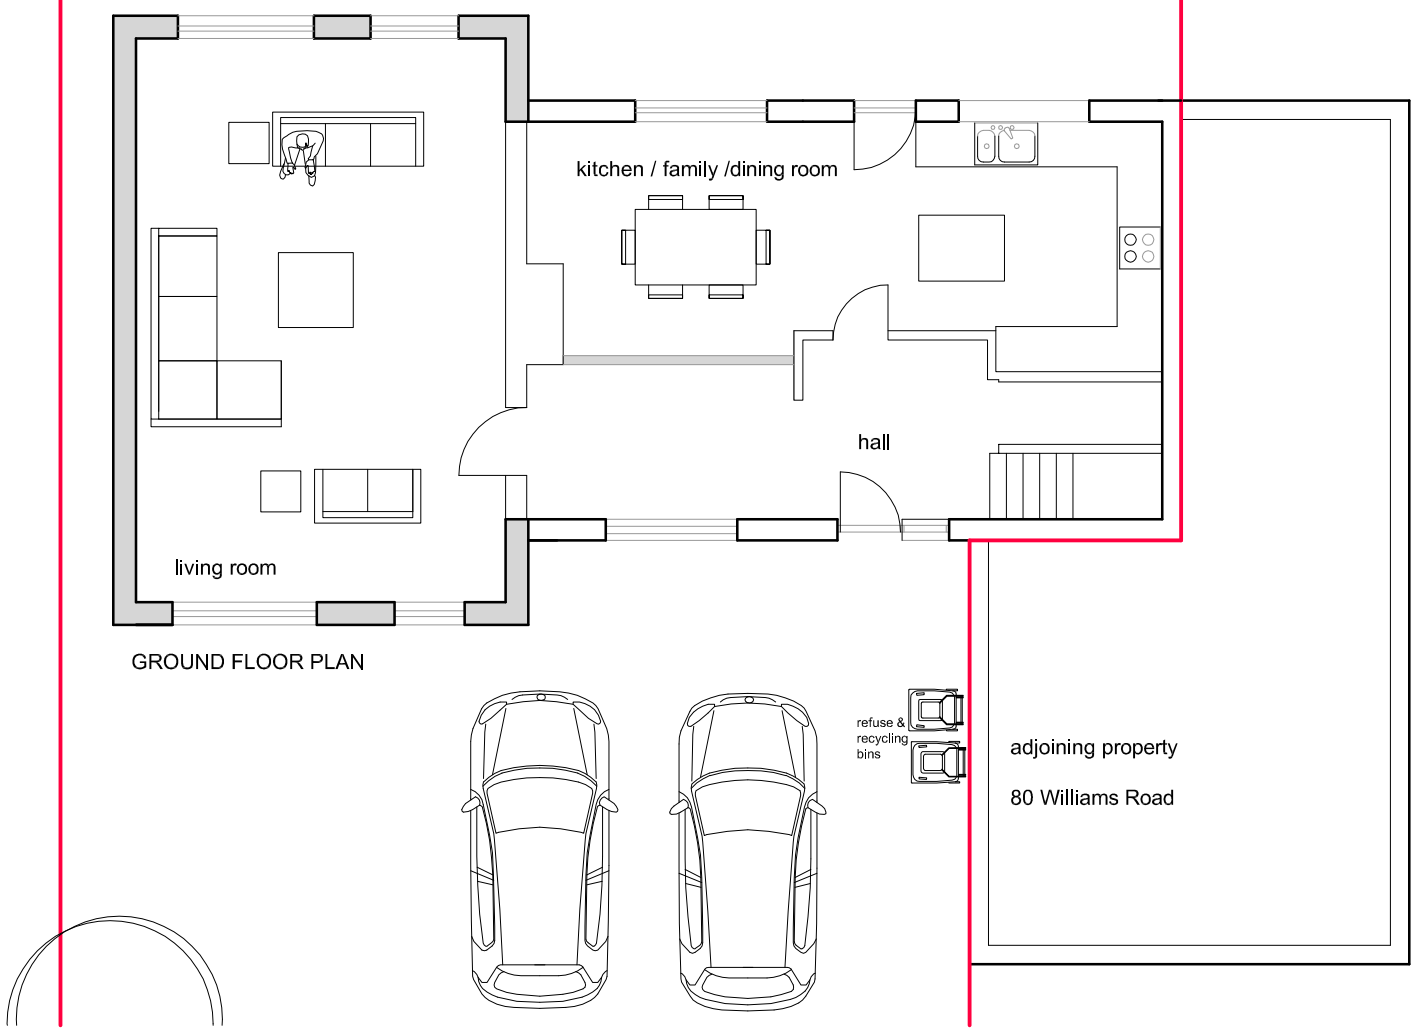

GROUND FLOOR PLAN

0 40m
1:1250

0 15m
1:500

0 6m
1:200

0 3m
1:100

0 1m
1:50

Challinor hall
architectural design

102A Longstone Road, Eastbourne
East Sussex, BN21 3SJ
01323 411933

Revision		Date

Client
Ashley Bennett

Project
Proposed two storey side extension
82 Williams Road,
Shoreham by Sea
BN43 6BQ

Drawing
Proposed Plans

Issue Date	CHL drawing ref.
30.01.2019	2019-07-03
Scale	
1:100 @A3	