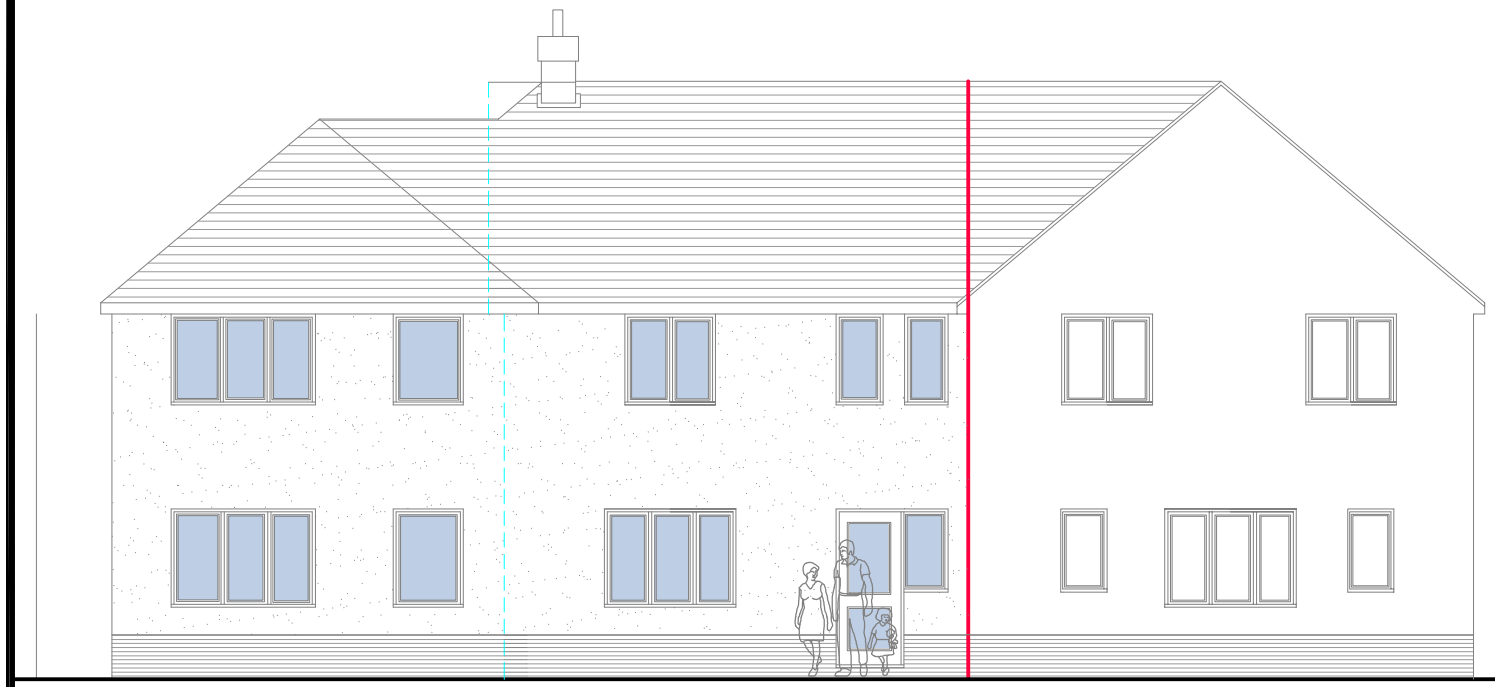

PROPOSED FRONT ELEVATION (WEST)

adjoining property

80 Williams Road

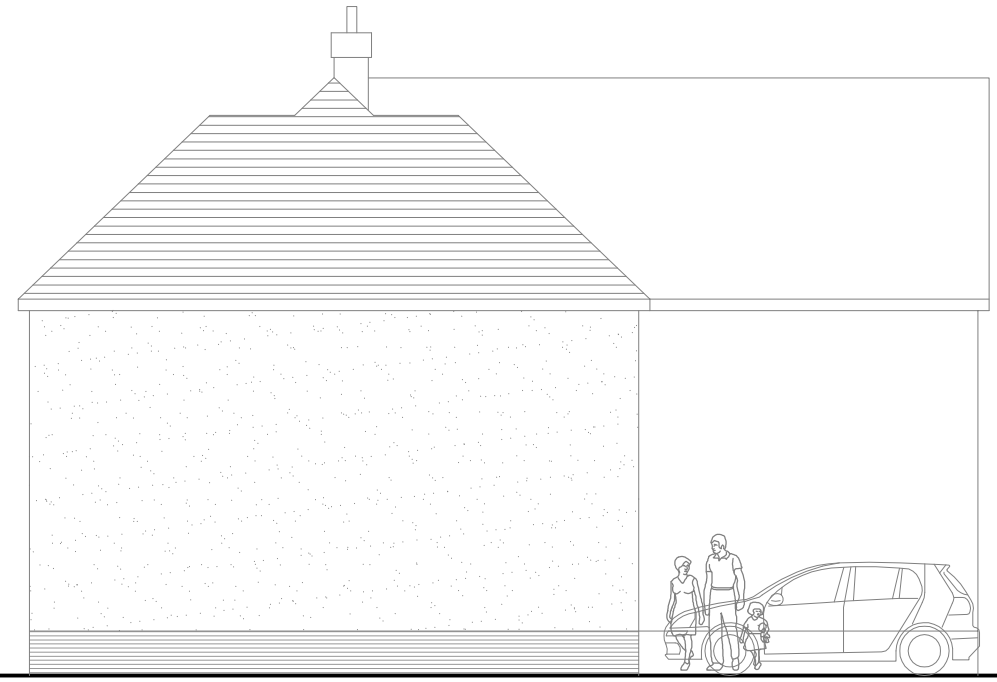

PROPOSED SIDE ELEVATION (NORTH)

adjoining property

80 Williams Road in background

0 40m
1:1250

0 15m
1:500

0 6m
1:200

0 3m
1:100

0 1m
1:50

Challinor hall
architectural design

102A Longstone Road, Eastbourne
East Sussex, BN21 3SJ
01323 411933

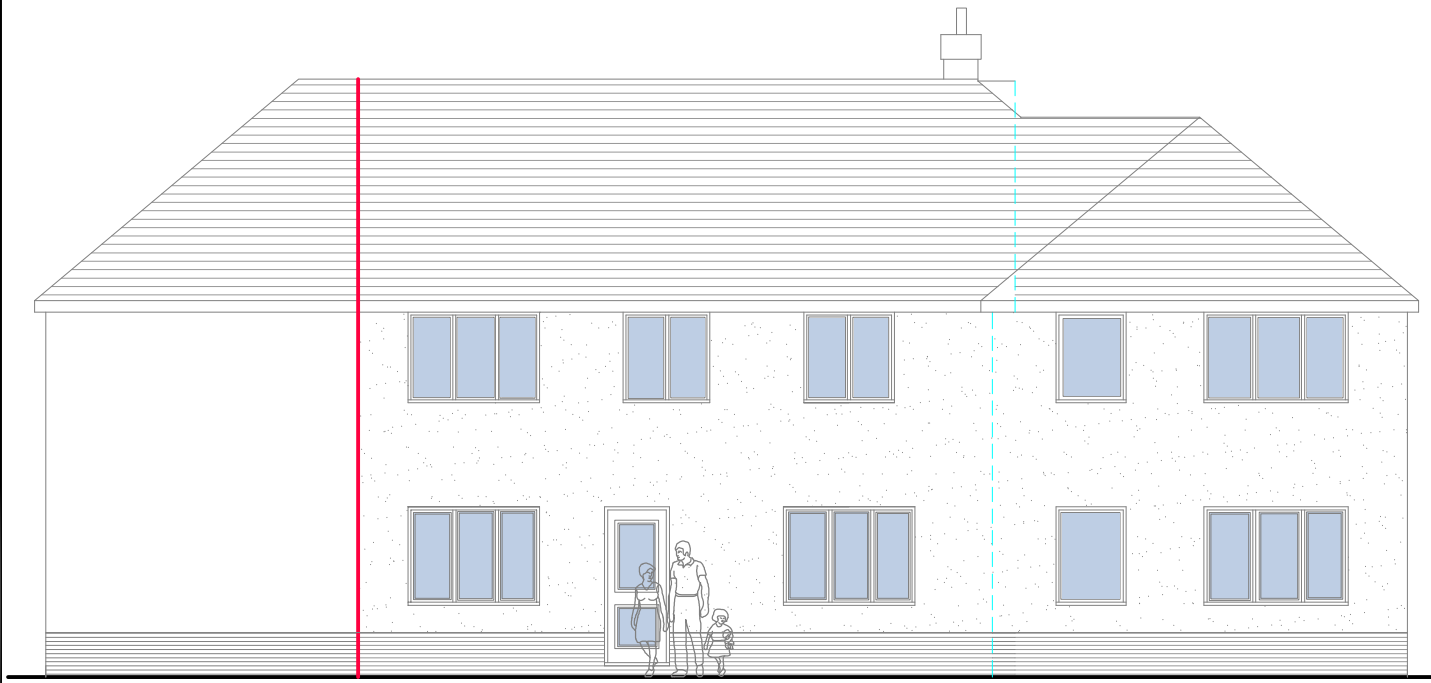

PROPOSED REAR ELEVATION (EAST)

adjoining property

80 Williams Road

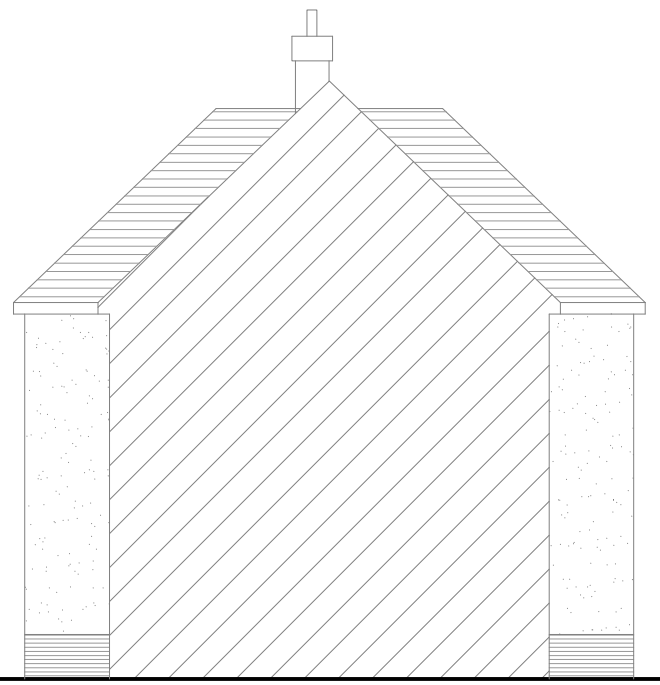

PROPOSED SIDE ELEVATION (SOUTH)

A	minor amendments	27.03.19
	Revision	Date

Client
Ashley Bennett

Project
Proposed two storey side extension
82 Williams Road,
Shoreham by Sea
BN43 6BQ

Drawing
Proposed Elevations

Issue Date	CHL drawing ref.
30.01.2019	2019-07-04
Scale: 1:100 @A3	