1:100 0 10m
Scale bar
1:50 0 10m




Ground Floor







First Floor

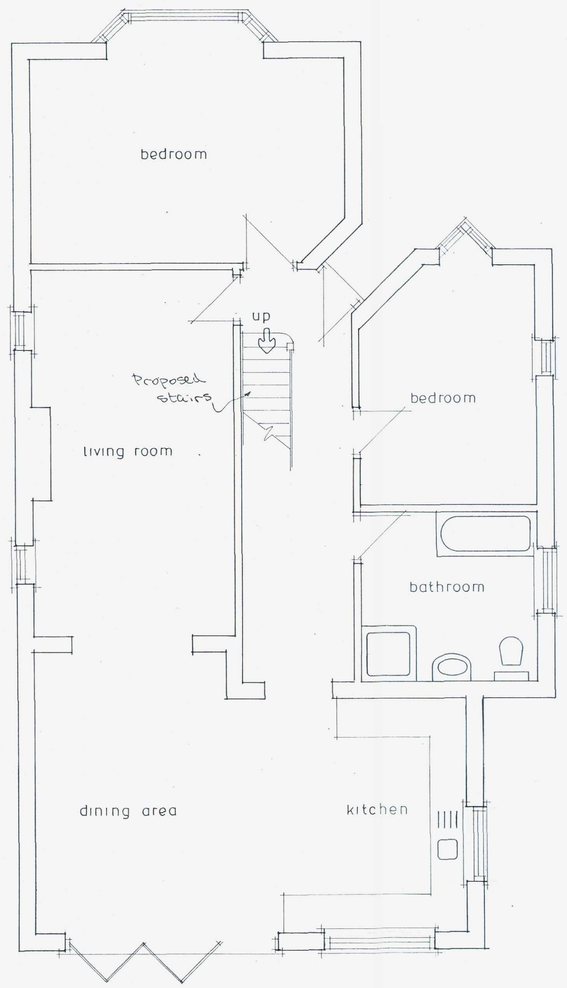


PROPOSED ANNEXE

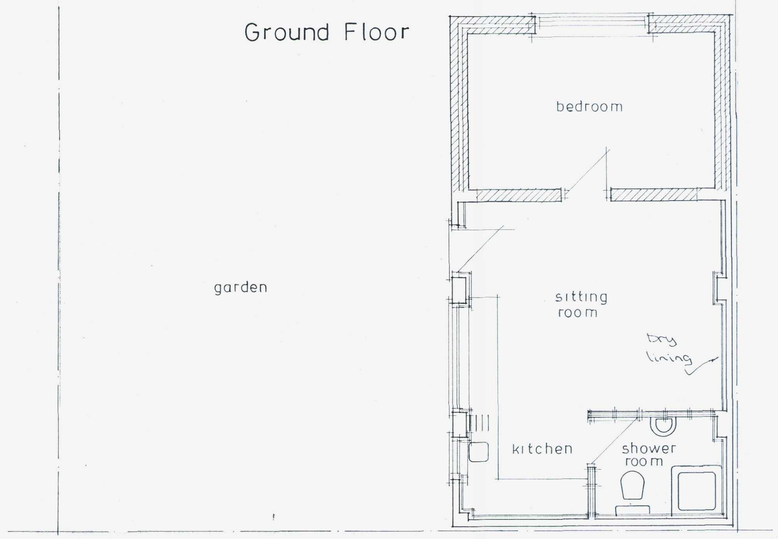


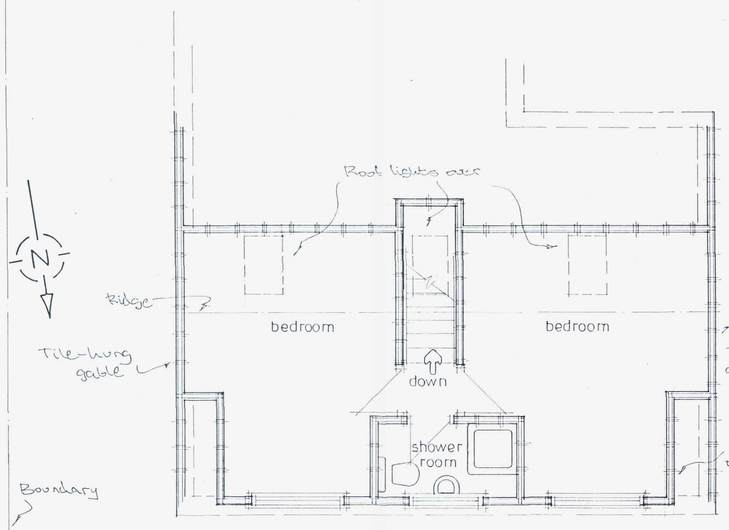north elevation

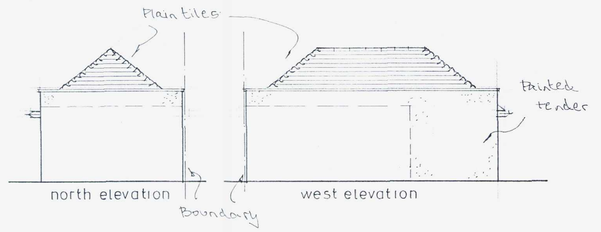


Site Plan 1:1250
0 10 20m

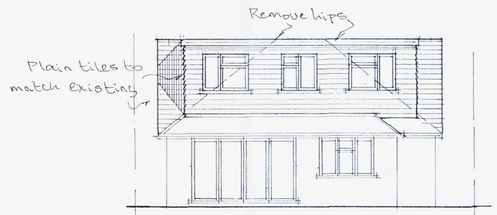


south elevation

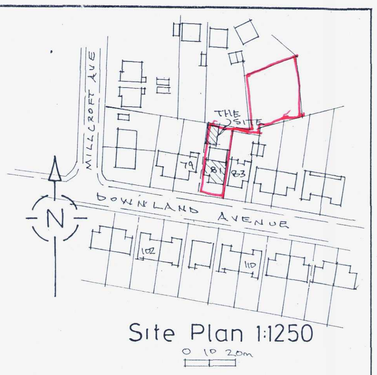


west elevation

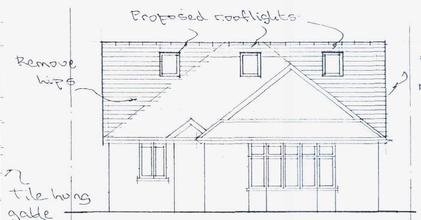


east elevation

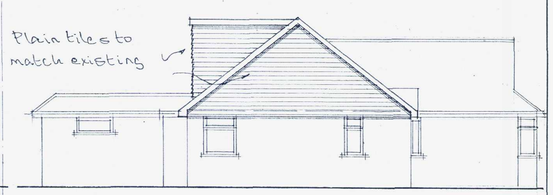


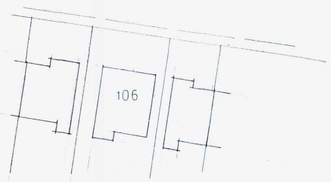


Block Plan 1:500
0 10m
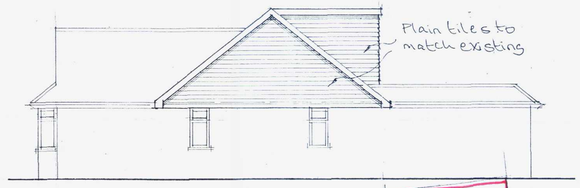
| | | |
|---|---|---|
| | | |
| | | |
| | | |
| A | | |
| | Date | Revisions |

© copyright

1524/16
-1 DEC 2016

Client
Mr & Mrs A. Tanner

Job Title
Proposed Annexe & Roof Conversion

Drawing Title
81 Downland Avenue Southwick

Scale 1:50 1:100

Date | Drawn by

Drg No. 433/01 | Rev.

841 x 594mm A1