



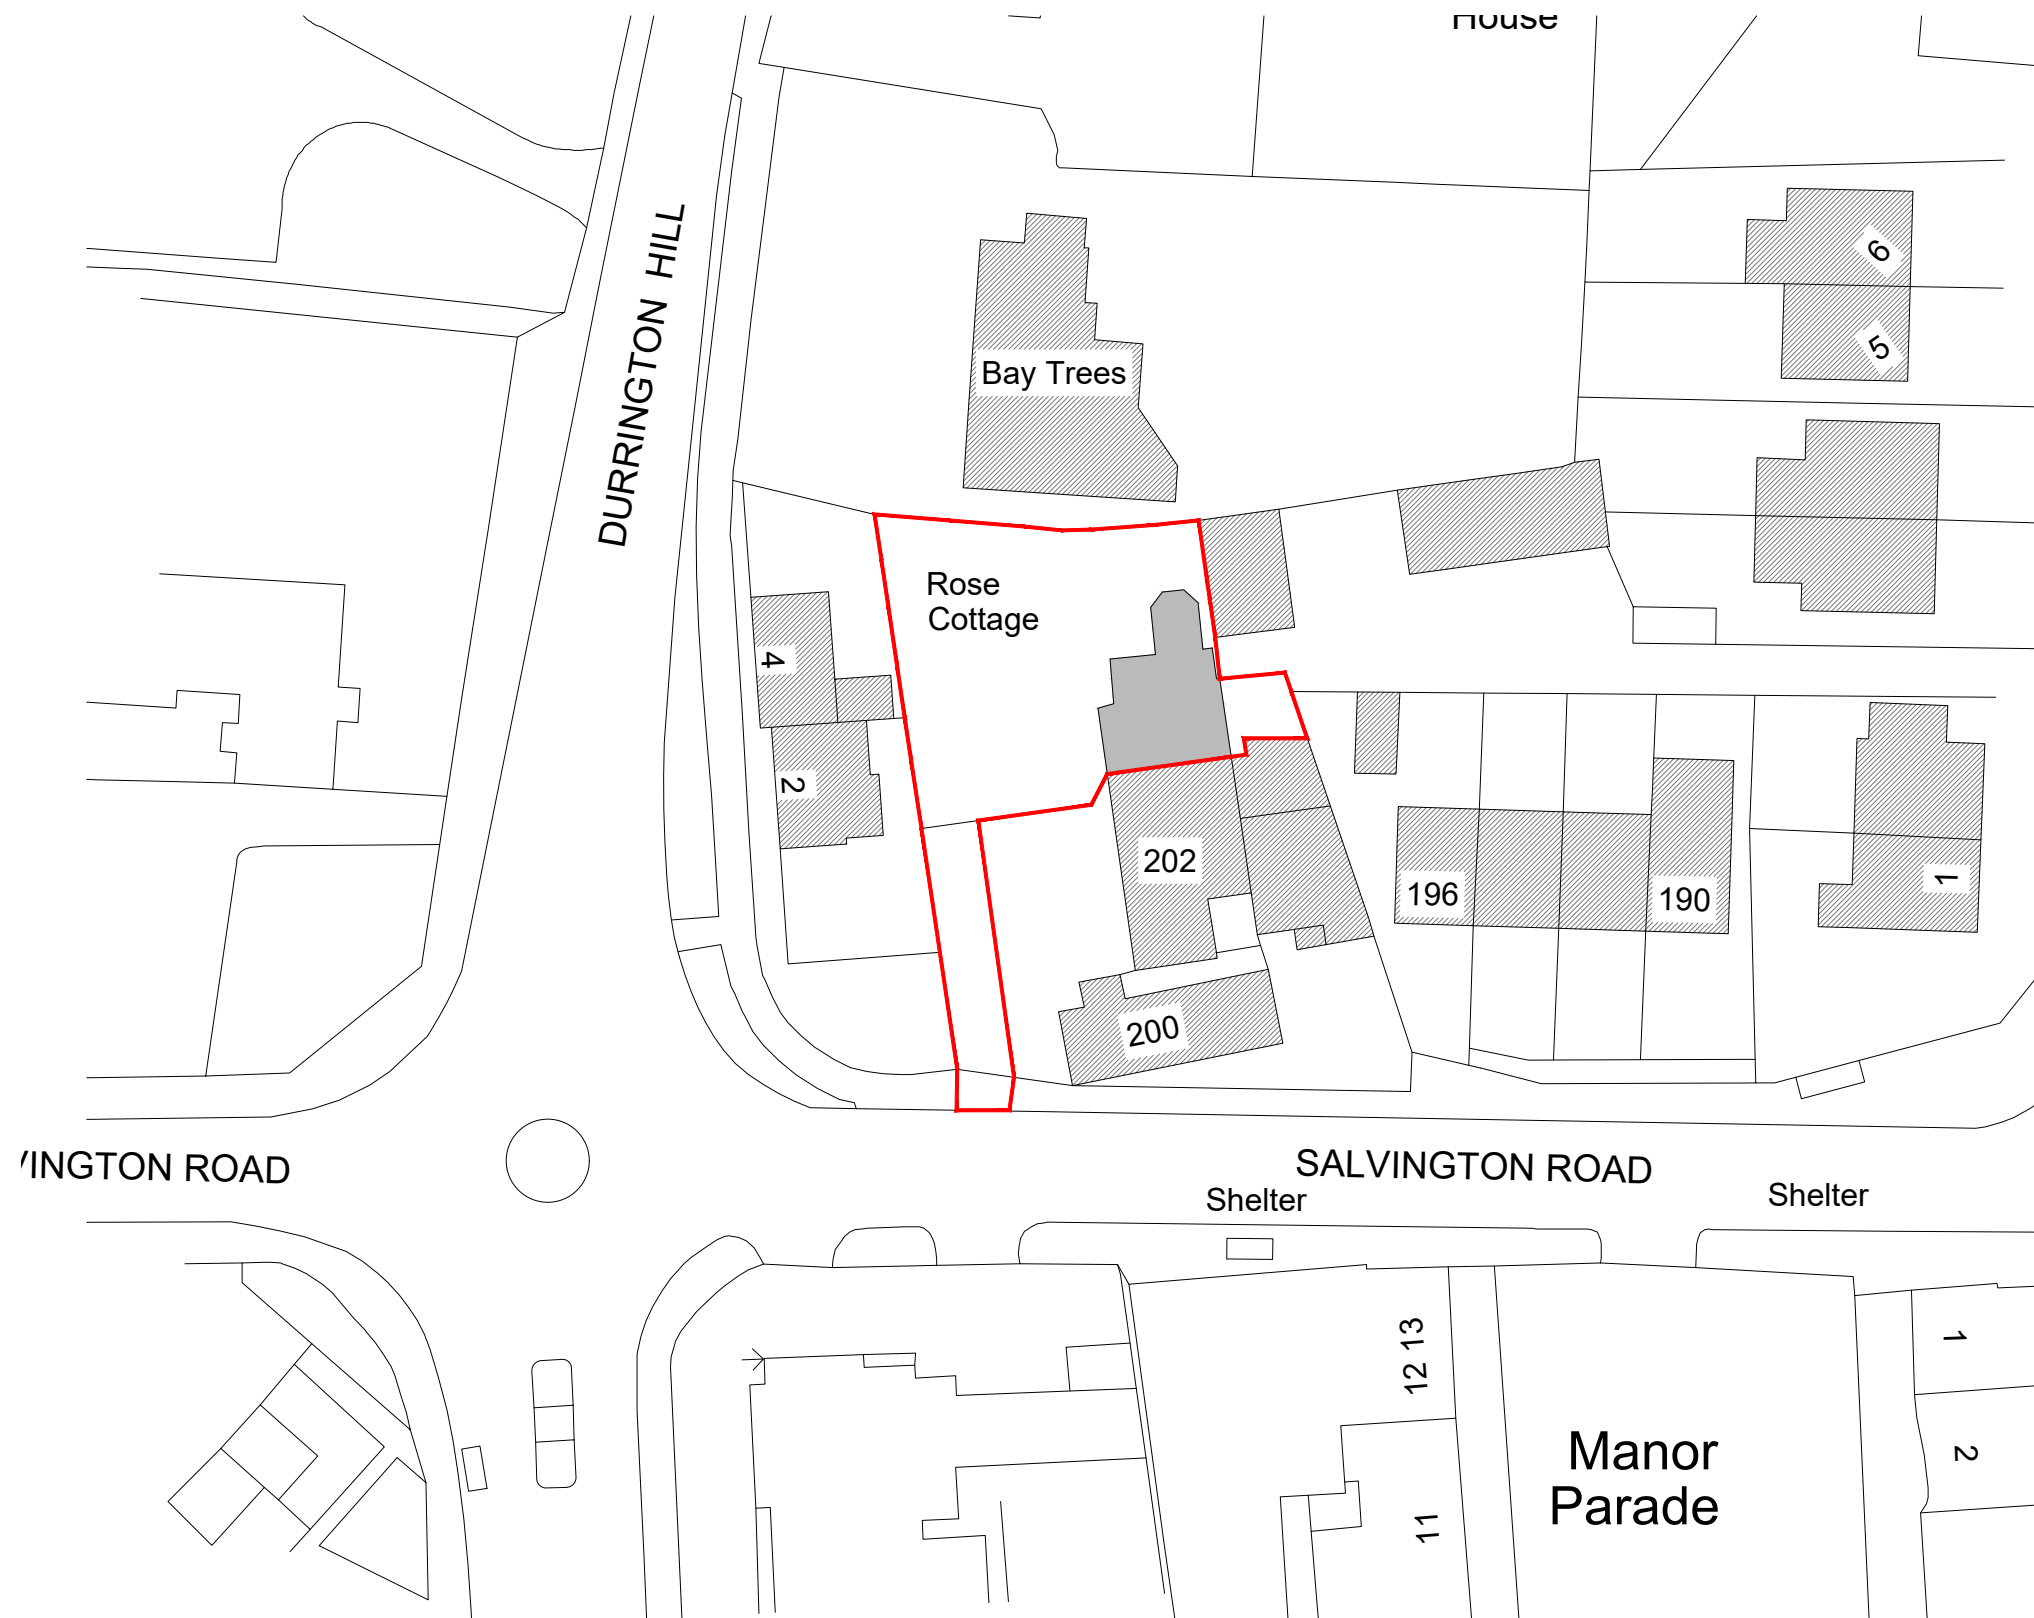

EXISTING BLOCK PLAN 1:500 @ A3

KEY:

Site Boundary -	
Subject Building -	
Neighbouring Building -	
Proposed Structure -	
Proposed Alteration -	

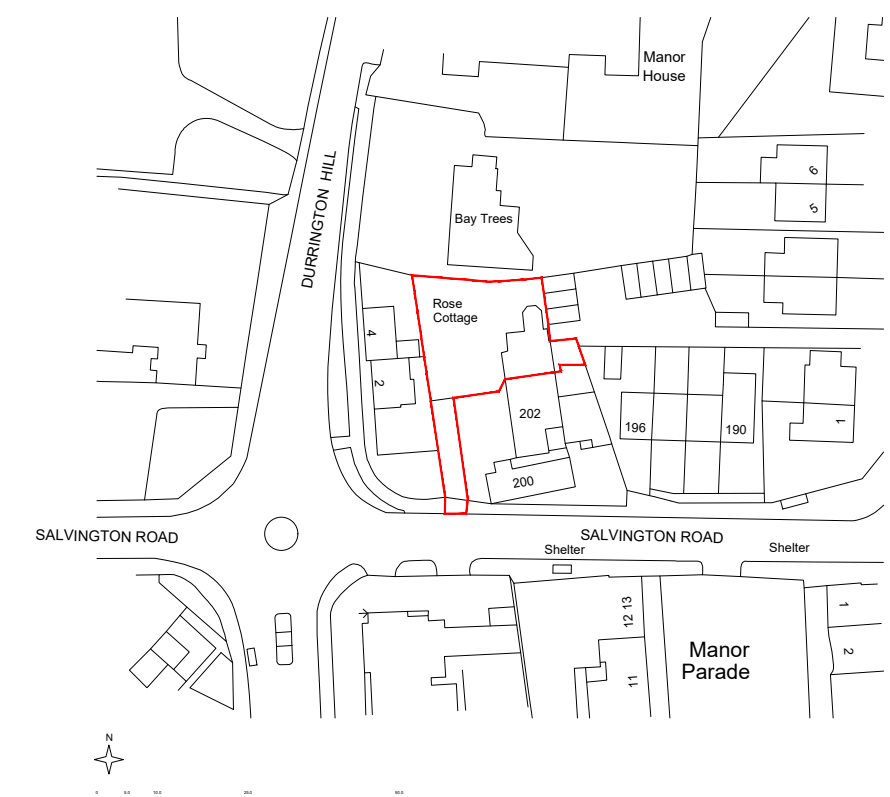

SITE LOCATION PLAN 1:1250 @ A3

Matt Barber
Architectural Technician

T: 07595429076
matt.barber_@outlook.com

Revisions	Date	By	: MB
		Scale	: 1:VAR @ A3
		Date	: APR 2025

Drawing : Site Location & Block Plan	Project : Rose Cottage, 202 Salvington Road Worthing
Dwg No. : 032.001	West Sussex, BN13 2JS
Rev : .	Client : Mrs Elshof