
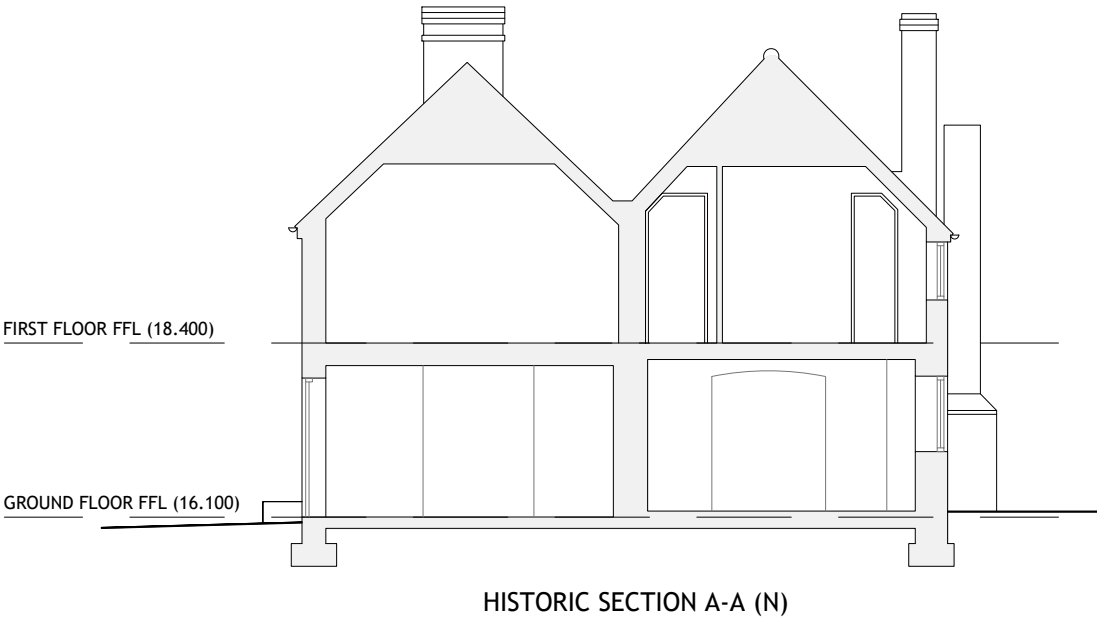
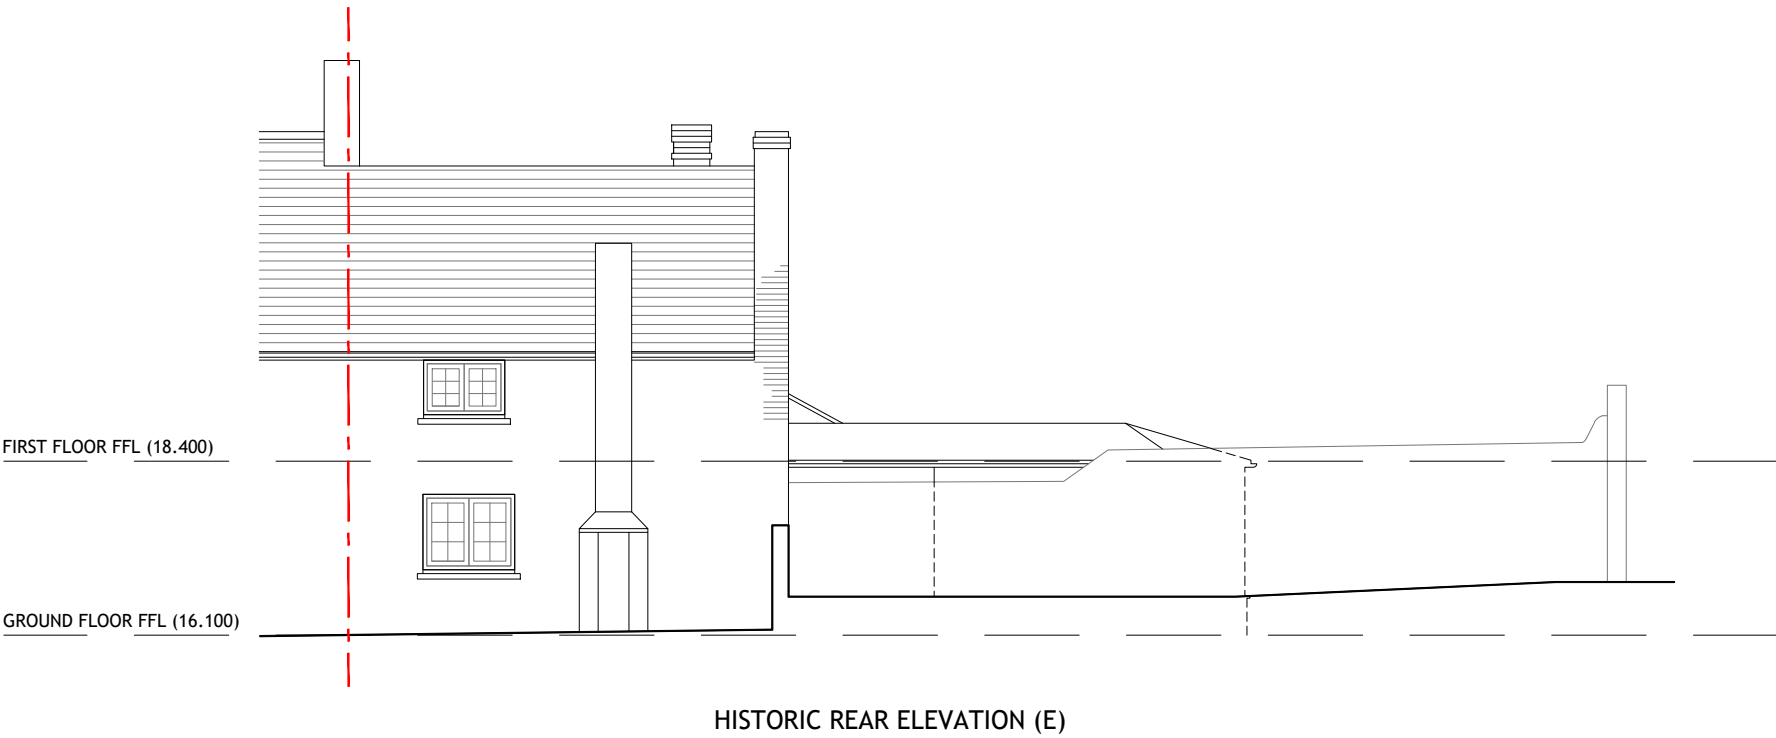


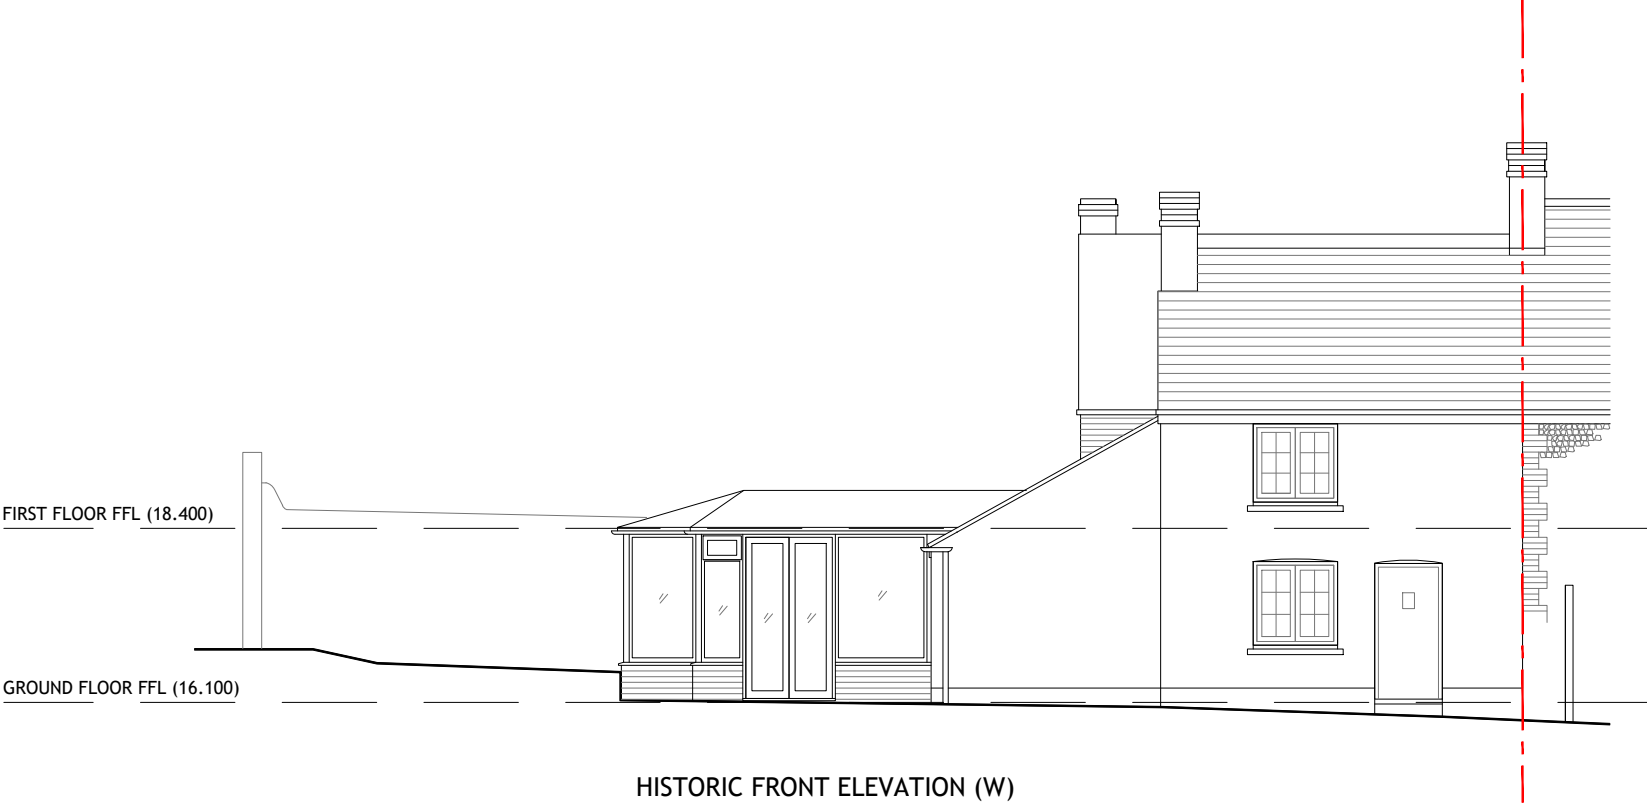

Matt Barber
Architectural Technician

T: 07595429076
matt.barber_@outlook.com

Revisions

Date By : MB

Scale : 1:100 @ A3

Date : DEC 2025

Drawing : Historic Elevations

Dwg No. : 037.004
Rev : /

Project : Rose Cottage, 202 Salvington Road
Worthing
West Sussex, BN13 2JS
Client : Mrs Elshof