
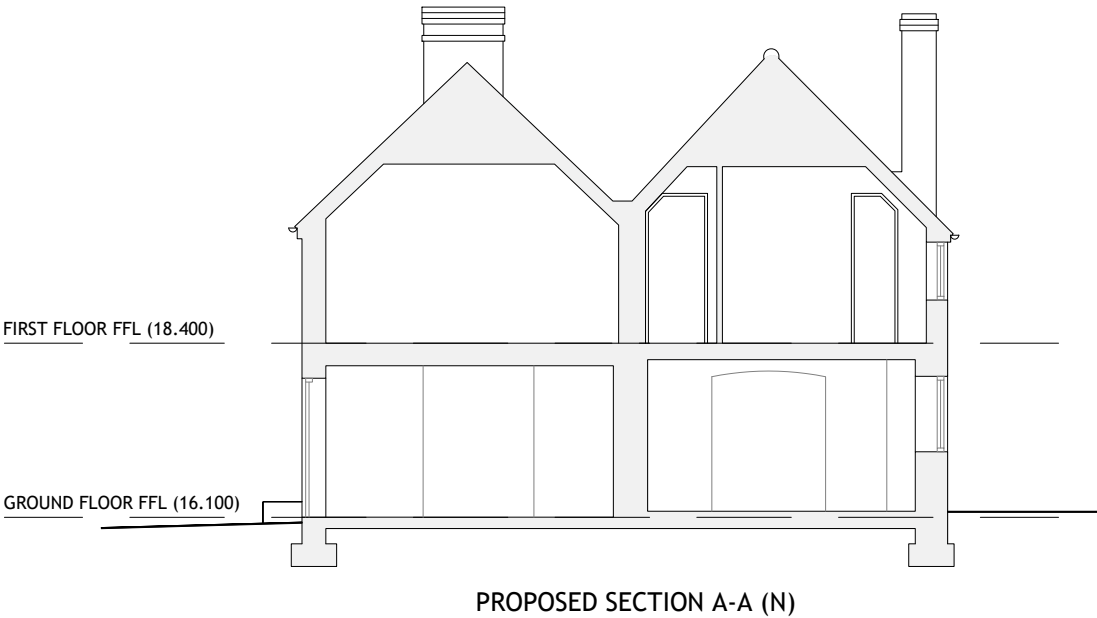
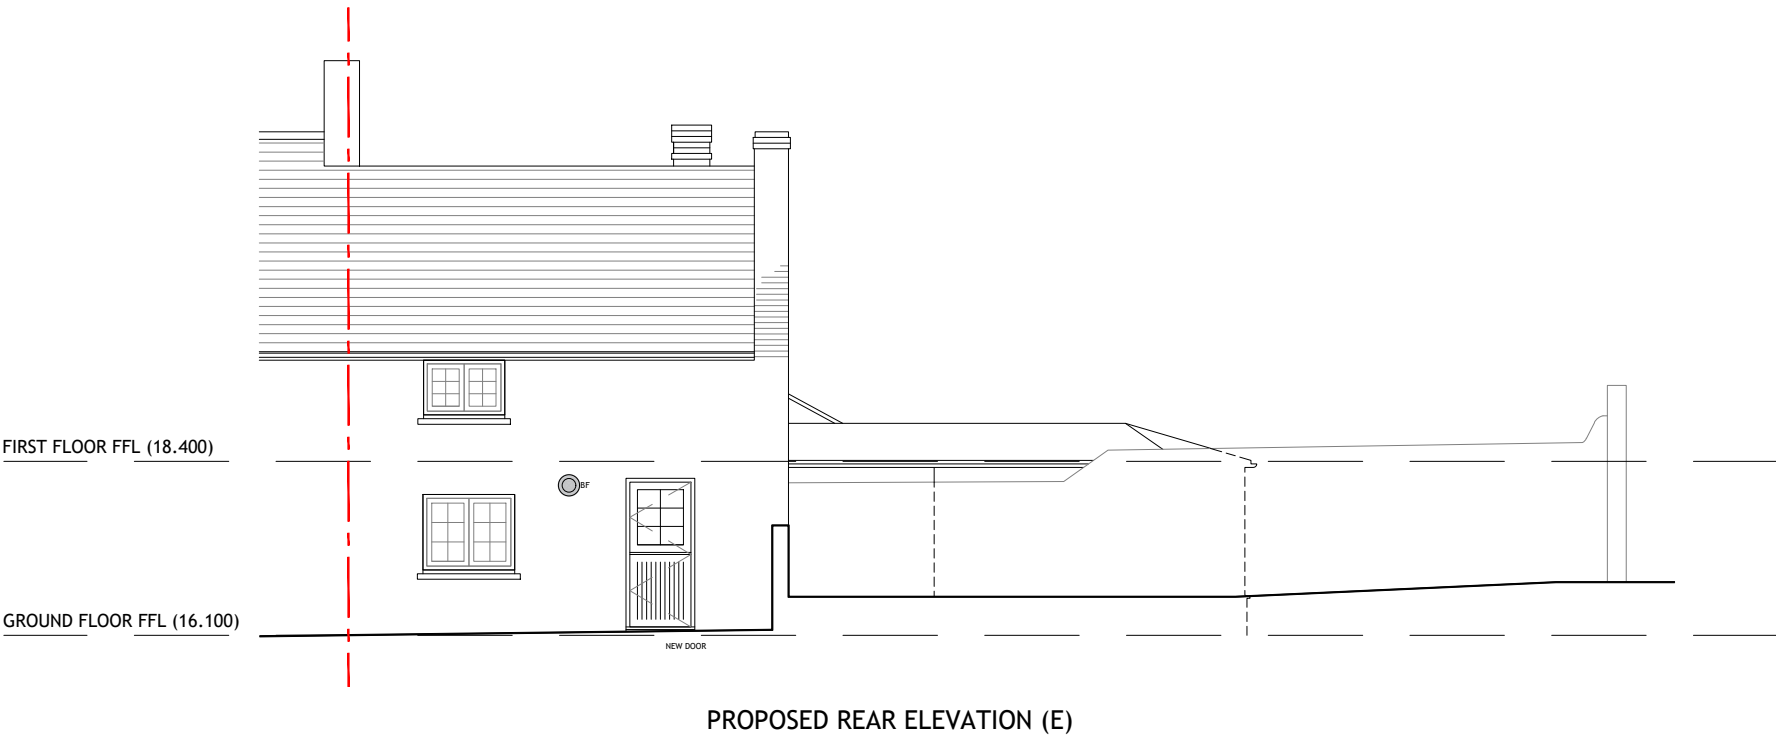


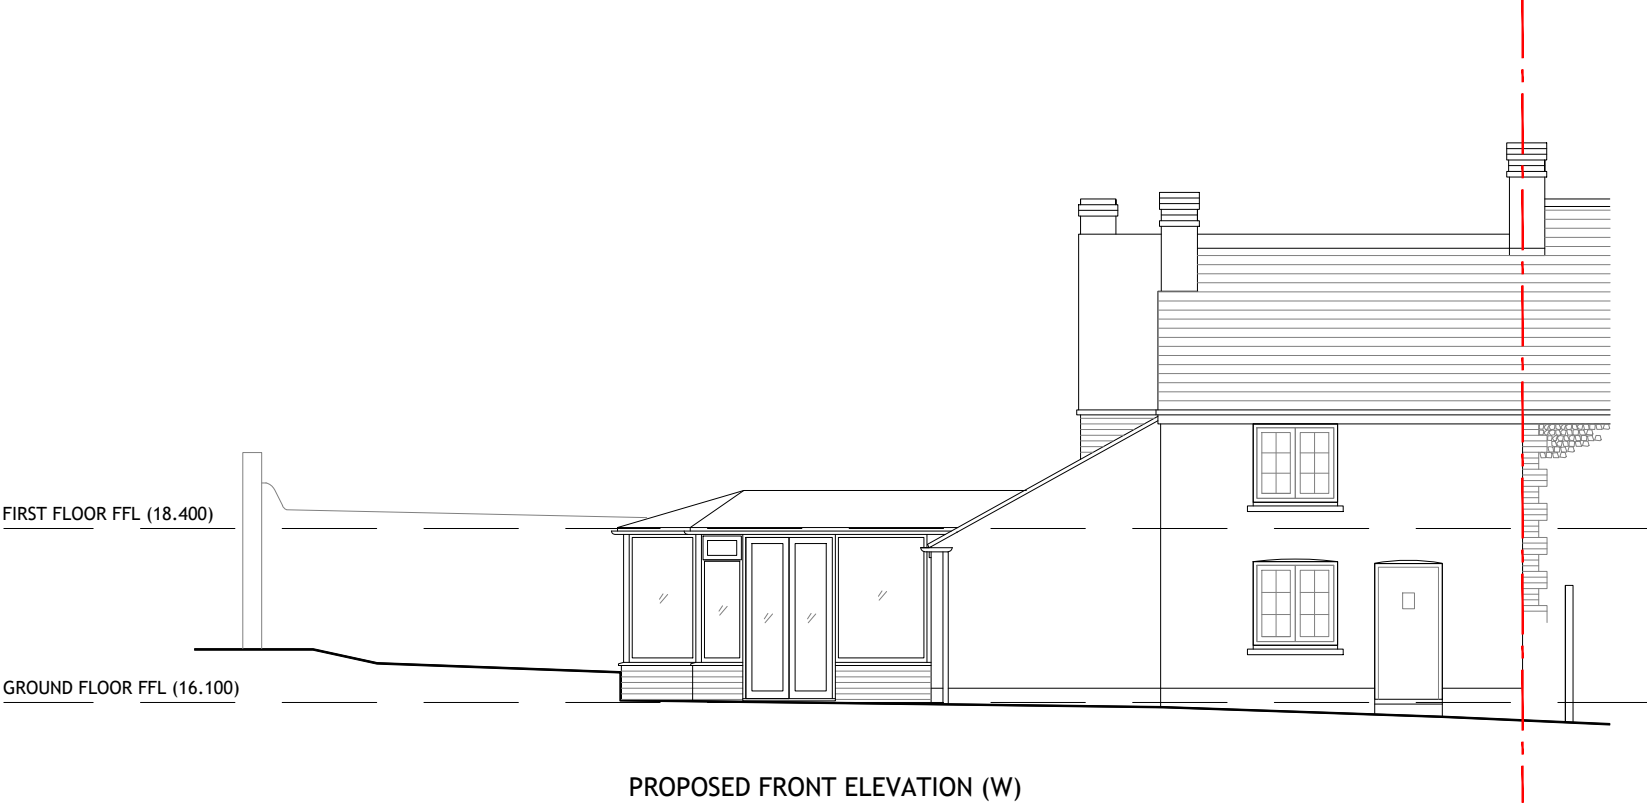

Matt Barber
Architectural Technician
T: 07595429076
matt.barber_outlook.com

Revisions	Date	By	
		MB	
		Scale	1:100 @ A3
		Date	DEC 2025

Drawing : Proposed Elevations	Project : Rose Cottage, 202 Salvington Road
	Worthing
	West Sussex, BN13 2JS
Dwg No. : 037.021	Client : Mrs Elshof
Rev : /	