EXISTING

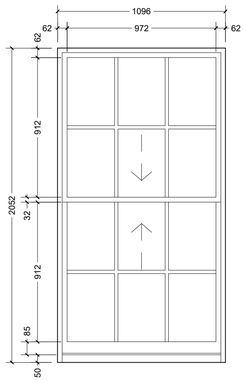

W1 / W2

White painted timber frame
White painted timber sill
Single glazed

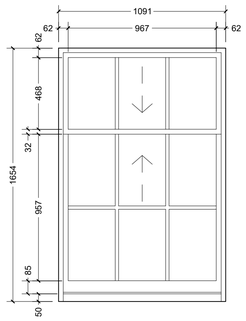

W3 / W4

White painted timber frame
White painted timber sill
Single glazed

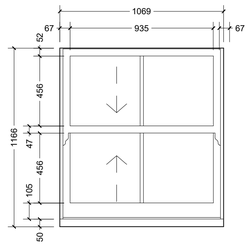

W5 / W6

White painted timber frame
White painted timber sill
Single glazed

PROPOSED

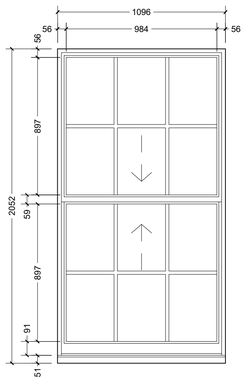

W1 / W2

White painted timber frame
White painted timber sill
Double glazed

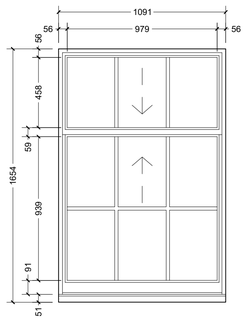

W3 / W4

White painted timber frame
White painted timber sill
Double glazed

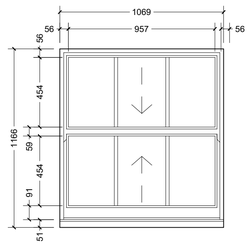

W5 / W6

White painted timber frame
White painted timber sill
Double glazed

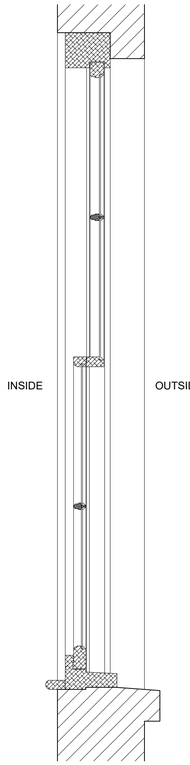

Existing Vefrtical Section- W1 / W2
(W3 - W6 similar)
Scale 1:10

White painted timber frame
Single glazed

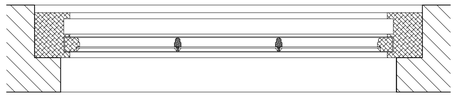

Existing Horizontal Section- W1 / W2
(W3 - W6 similar)
Scale 1:10

White painted timber frame
Single glazed

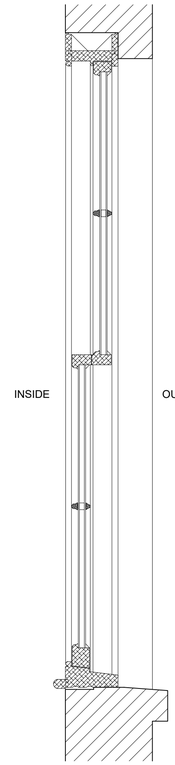

Proposed Vertical Section- W1 / W2
(W3 - W6 similar)
Scale 1:10

White painted timber frame
Double glazed

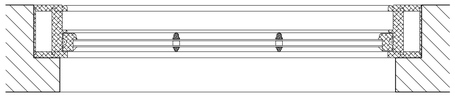

Proposed Horizontal Section- W1 / W2
(W3 - W6 similar)
Scale 1:10

White painted timber frame
Double glazed

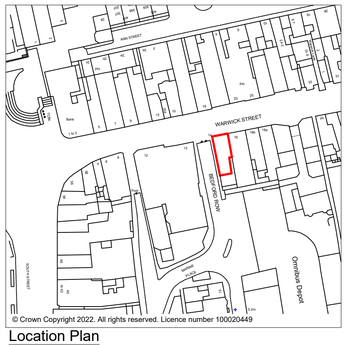

Location Plan
Scale 1:1250

N

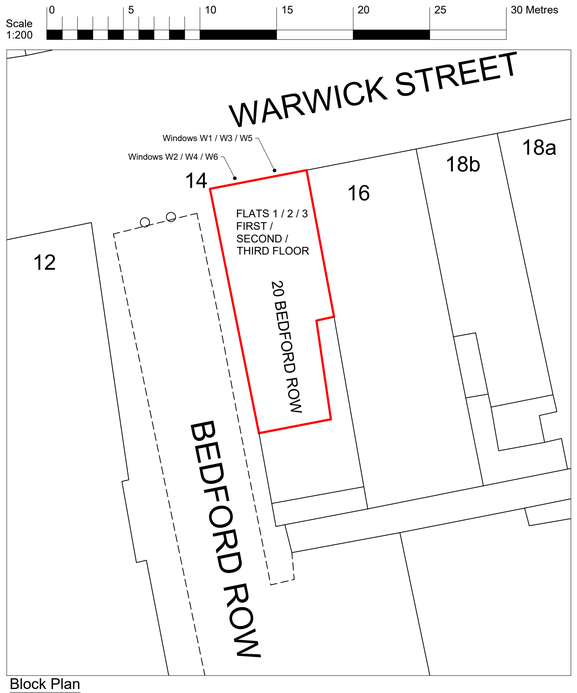

Block Plan
Scale 1:200



Rev:	Description:	Date:
C	Sash horns added to W6, horizontal sections added.	08.09.23
B	Proposed windows changed to timber frame.	21.07.23
A	Sections revised to show glazing bars.	21.12.22

HORIZON DESIGN
ARCHITECTURAL TECHNOLOGY
Horizon Design Limited
4 High View
Worthing BN13 3DQ
01903 205868
info@horizon-design.co.uk
www.horizon-design.co.uk

Client:
Mr Phelan

Project:
Replacement Glazing:
Flats 1 - 3 Warwick Yard
20 Bedford Row
Worthing
West Sussex, BN11 3DR

Drawing title:
Glazing Details, Photo, Location & Block Plan.

Scale:
1:20 / 1:10 / 1:1250 / 1:200 @ A1

Date: 06.12.22
Drawn: KWF

Drawing number: 3118-01
Revision: C