

LOCATION PLAN 1:1250

Scale 1:1250

0 10 20 40 60 80 100m




BLOCK PLAN 1:500

Scale 1:500


0 5 10m 20m




FRONT ELEVATION
AS APPROVED IN PLANNING APPLICATION

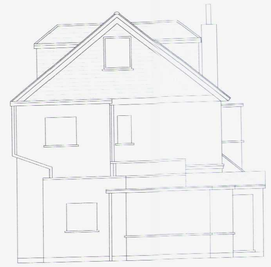

REAR ELEVATION
AS APPROVED IN PLANNING APPLICATION

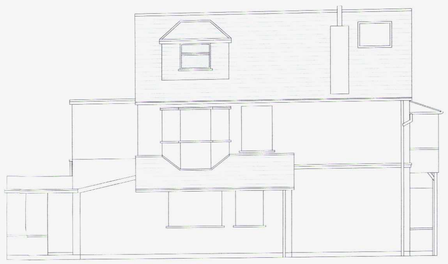


WEST ELEVATION
AS APPROVED IN PLANNING APPLICATION

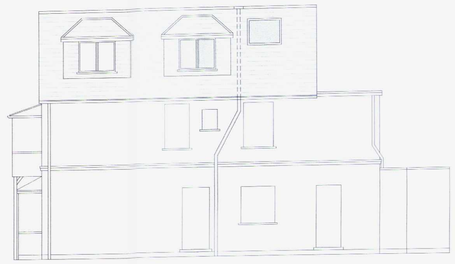

EAST ELEVATION
AS APPROVED IN PLANNING APPLICATION

REVISIONS:
REV: DATE: REVISION: BY: RVW:


ADUR & WORTHING
PLANNING SERVICES
PLAN AWDM/0970/14
DATE VALID 19 JAN 2015

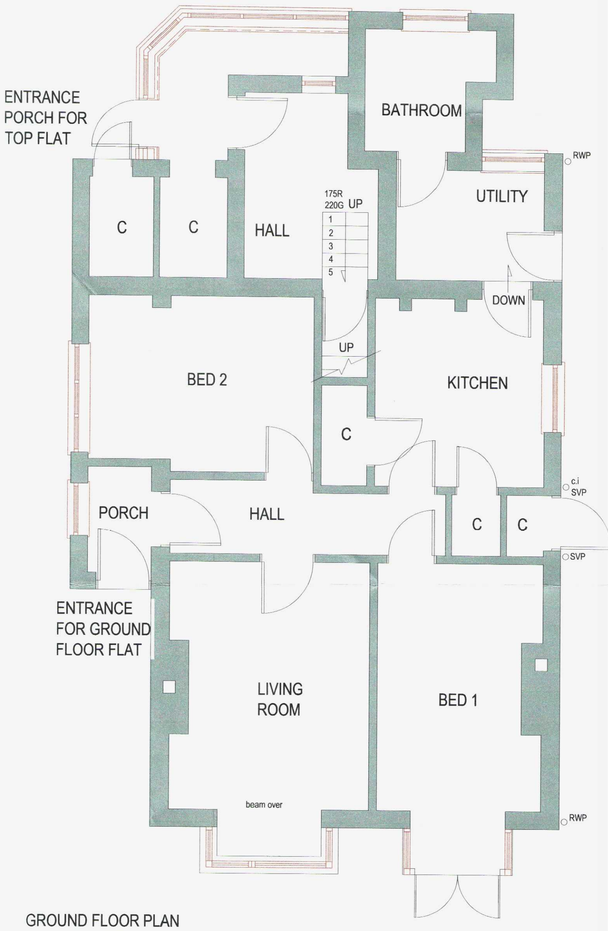

GROUND FLOOR PLAN
AS APPROVED IN PLANNING APPLICATION



FIRST FLOOR PLAN
AS APPROVED IN PLANNING APPLICATION

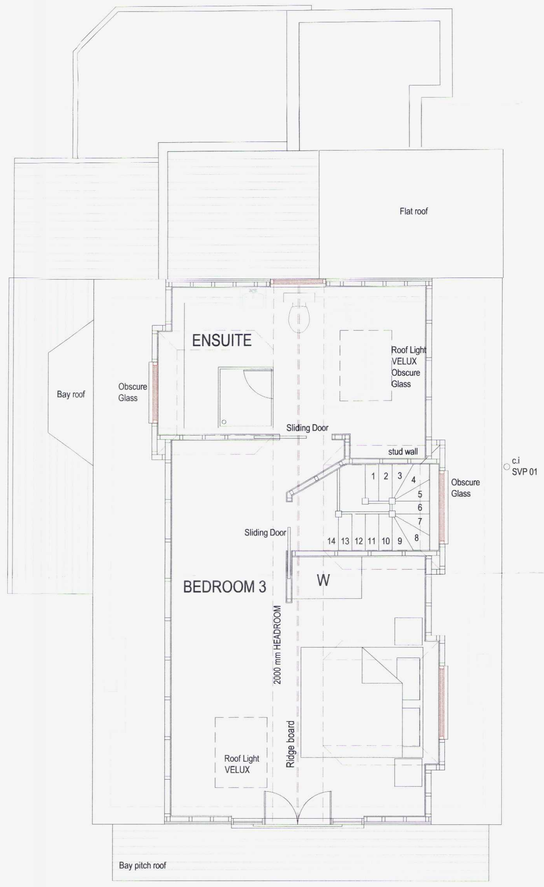

LOFT PLAN
AS APPROVED IN PLANNING APPLICATION



ROOF PLAN
AS APPROVED IN PLANNING APPLICATION



Scale 1:50

0 0.5 1m 2m

Scale 1:100

0 1 5m

AGORA
CHARTERED ARCHITECTS

Victoria House
125 Queen's Road
Brighton BN1 3WB
United Kingdom
t +44 (0)1273 711 000
f +44 (0)1273 732 031
e info@agoraca.com
w www.agoraca.com

CLIENT
GILL RAIMONDO

PROJECT
191A BRIGHTON ROAD, LANCING
PROPOSED DORMER
ON THE WEST SIDE OF ROOF

TITLE
APPROVED
ELEVATIONS AND PLANS
IN PLANNING APPLICATION
NUMBER: AWDM/0970/14

STATUS
PLANNING

DATE
15.01.2015

SCALE @ A1
1:50,100,500,1250

DRAWN BY
XW

REVIEWED BY
AP

DRAWING NUMBER
1699 PL 01

CTB file: LT scale:
XREF'S:

© This drawing is the sole copyright of AGORA CHARTERED ARCHITECTS LLP.
Any discrepancies between this drawing & other information shall be reported to the Architect.
MODIFICATIONS to be made solely on ORIGINAL MAGNETIC MEDIA