

EXISTING

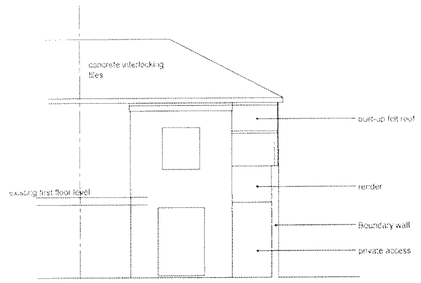


REAR ELEVATION

SECTION A - A

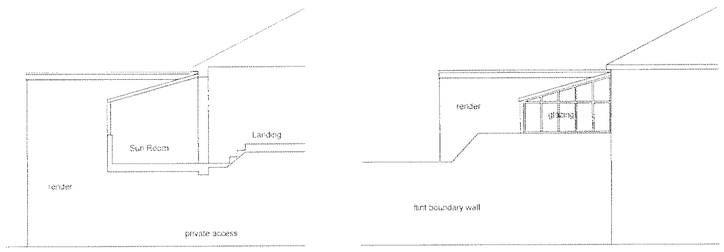


SECTION B - B

SIDE ELEVATION

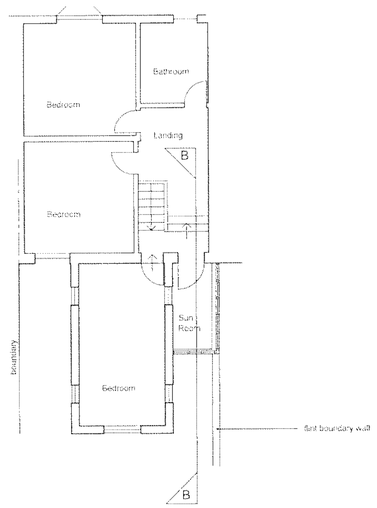


FIRST FLOOR PLAN

PROPOSED

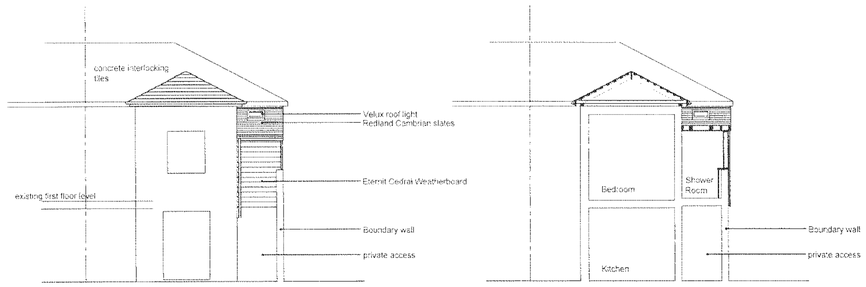


REAR ELEVATION

SECTION A - A

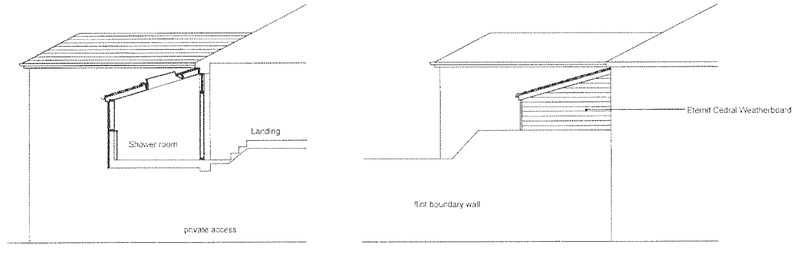

SECTION B - B

SIDE ELEVATION

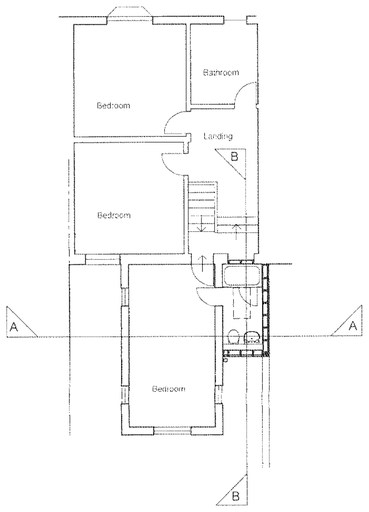

FIRST FLOOR PLAN

PLAN NO Ashdenbates

DATE RECEIVED 30 JUN 2009

This drawing is the design and copyright of Maurice Ashenden-Bax and must not be copied in part or whole without consent.

1. Do not scale off this drawing.
2. Any discrepancy in dimensions to be reported to Architect prior to carrying out the works.
3. This drawing to be read in conjunction with all engineers drawings.

project:
Proposed Alterations
1, Queens Place
Shoreham-by-Sea, West Sussex

client:
Mr & Mrs A Byford-Bates

title:
Existing & Proposed Floor Plans, Elevations and Sections

Maurice Ashenden-Bax
Chartered Architect
CALCETTO COTTAGE, CROSSBUSH LANE
ARUNDEL, WEST SUSSEX BN18 0PQ
Telephone: 01903 88 29 88
email: ashendenbax@btinternet.com

drg. no:
rev. .
09.1519.09

date: 19.06.09

scale: 1:100