

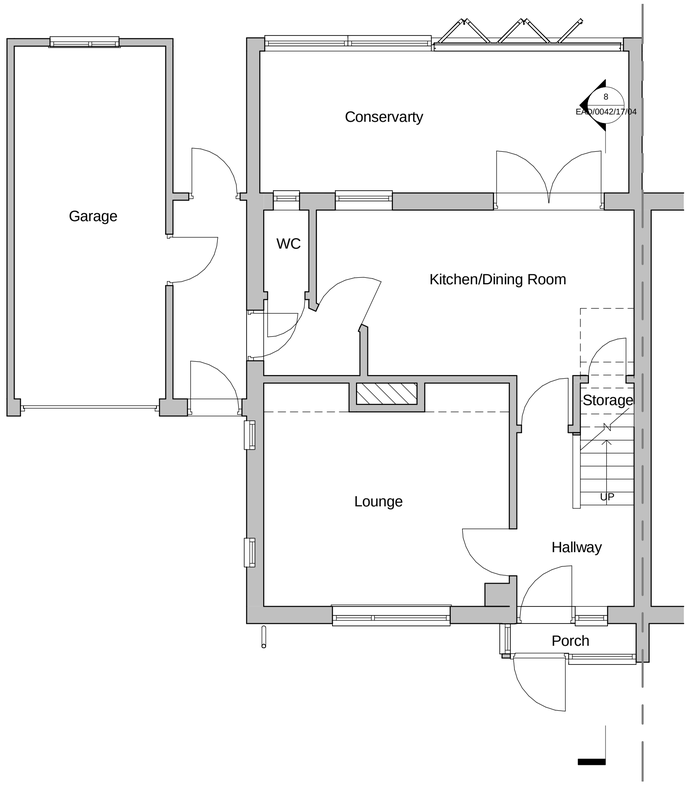



1 Ground Level
1 : 50

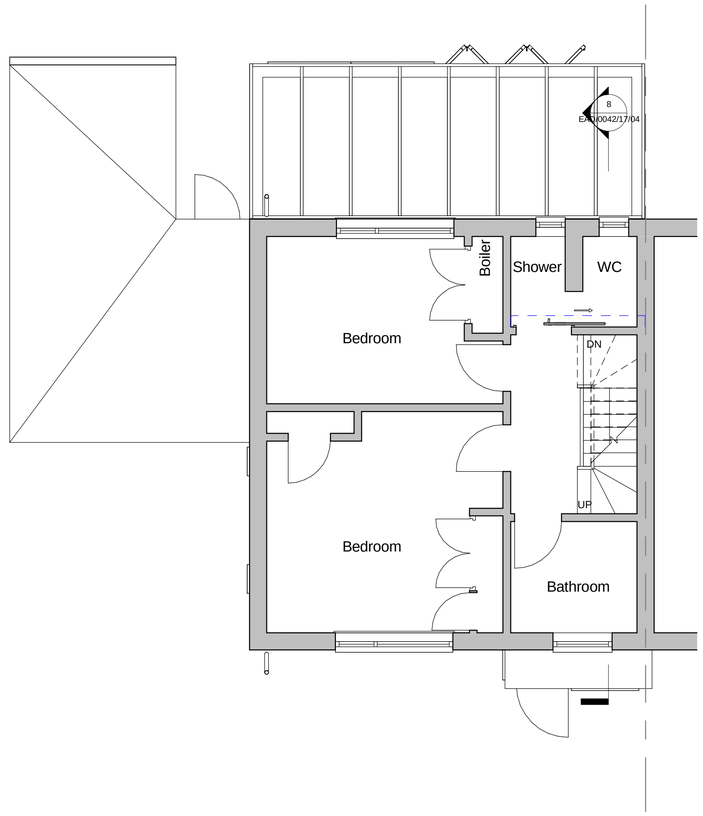

2 First Floor
1 : 50

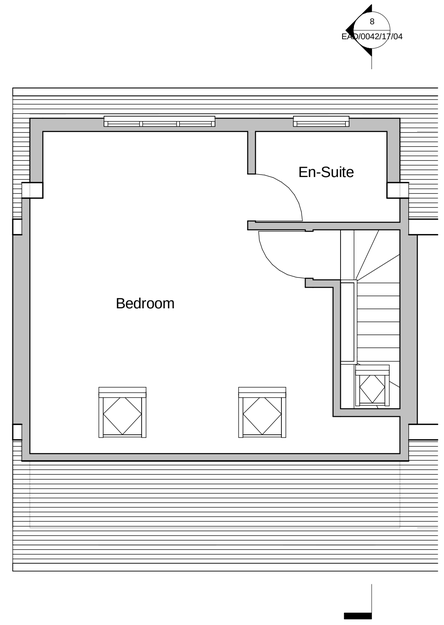

9 Loft
1 : 50

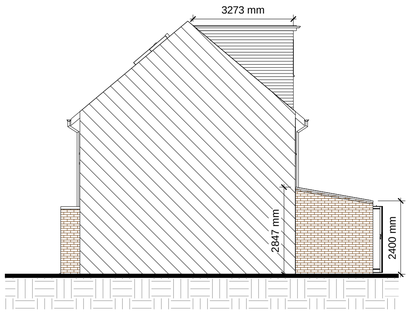

All Materials to Match those of the Existing

4 East
1 : 100




Dormer Extension

= .5 x 3.3 x 2.7 x 6.0 = 26.73m3


5 North
1 : 100



6 South
1 : 100

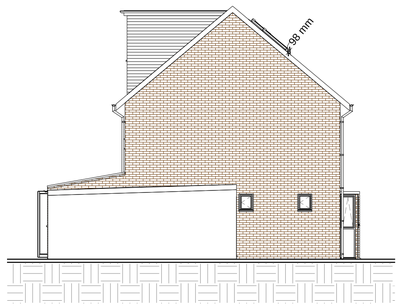

7 West
1 : 100

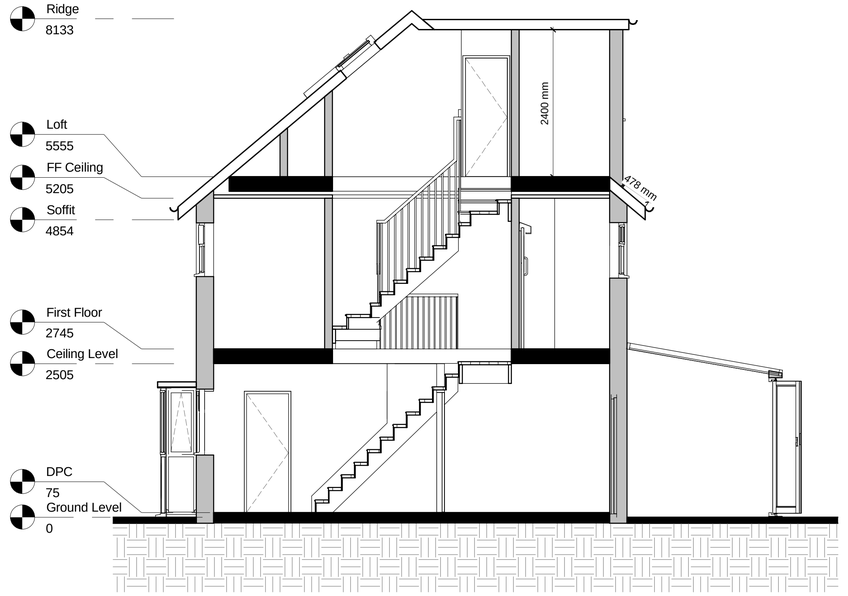

8 Section A-A
1 : 50

0m 1m 2m 3m 4m 5m

VISUAL SCALE 1:50 @ A1

0m 2m 4m 6m 8m 10m

VISUAL SCALE 1:100 @ A1


Notes:

1. THE COPYRIGHT OF THIS DRAWING IS VESTED IN EMPIRE ARCHITECURAL DESIGNS AND IT MAY NOT BE REPRODUCED IN WHOLE OR PART OR USED FOR THE MANUFACTURE OF ANY ARTICLE WITHOUT THE EXPRESS PERMISSION OF THE COPYRIGHT HOLDERS.

2. WORK TO FIGURED DIMENSIONS ONLY.

3. THIS DRAWING IS TO BE READ IN CONJUNCTION WITH ALL RELEVANT ARCHITECT'S, SERVICE ENGINEER'S AND EMPIRE ARCHITECURAL DESIGNS DRAWINGS AND SPECIFICATIONS.

North

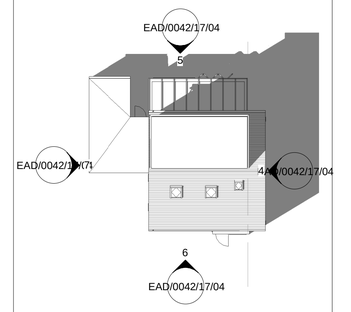

3 Site
1 : 200

Revision Number	Revision Description	Issued by	Revision Date

STATUS: PLANNING ISSUE

Empire Architectural Design
E: enquiries@empire-designs.co.uk
T: 01273 934907
www.empireconstructiongroup.co.uk

Office 2, Hall Business Centre,
41 Dolphin Road,
Shoreham BY Sea,
BN43 6AP

CLIENT: Mr B Bailey
6 Talbot Crescent
Coldean
Brighton
BN1 9GG

DRAWING: Conservatry and Loft Conversion

TITLE: Proposed Plans & Elevations

SCALE AT A1:	DATE:	DRAWN:	CHECKED:
As indicated	18/08/17	AP	

PROJECT NO:	DRAWING NO:	REVISION:
BLCK_CRS	EAD/0042/17/04	