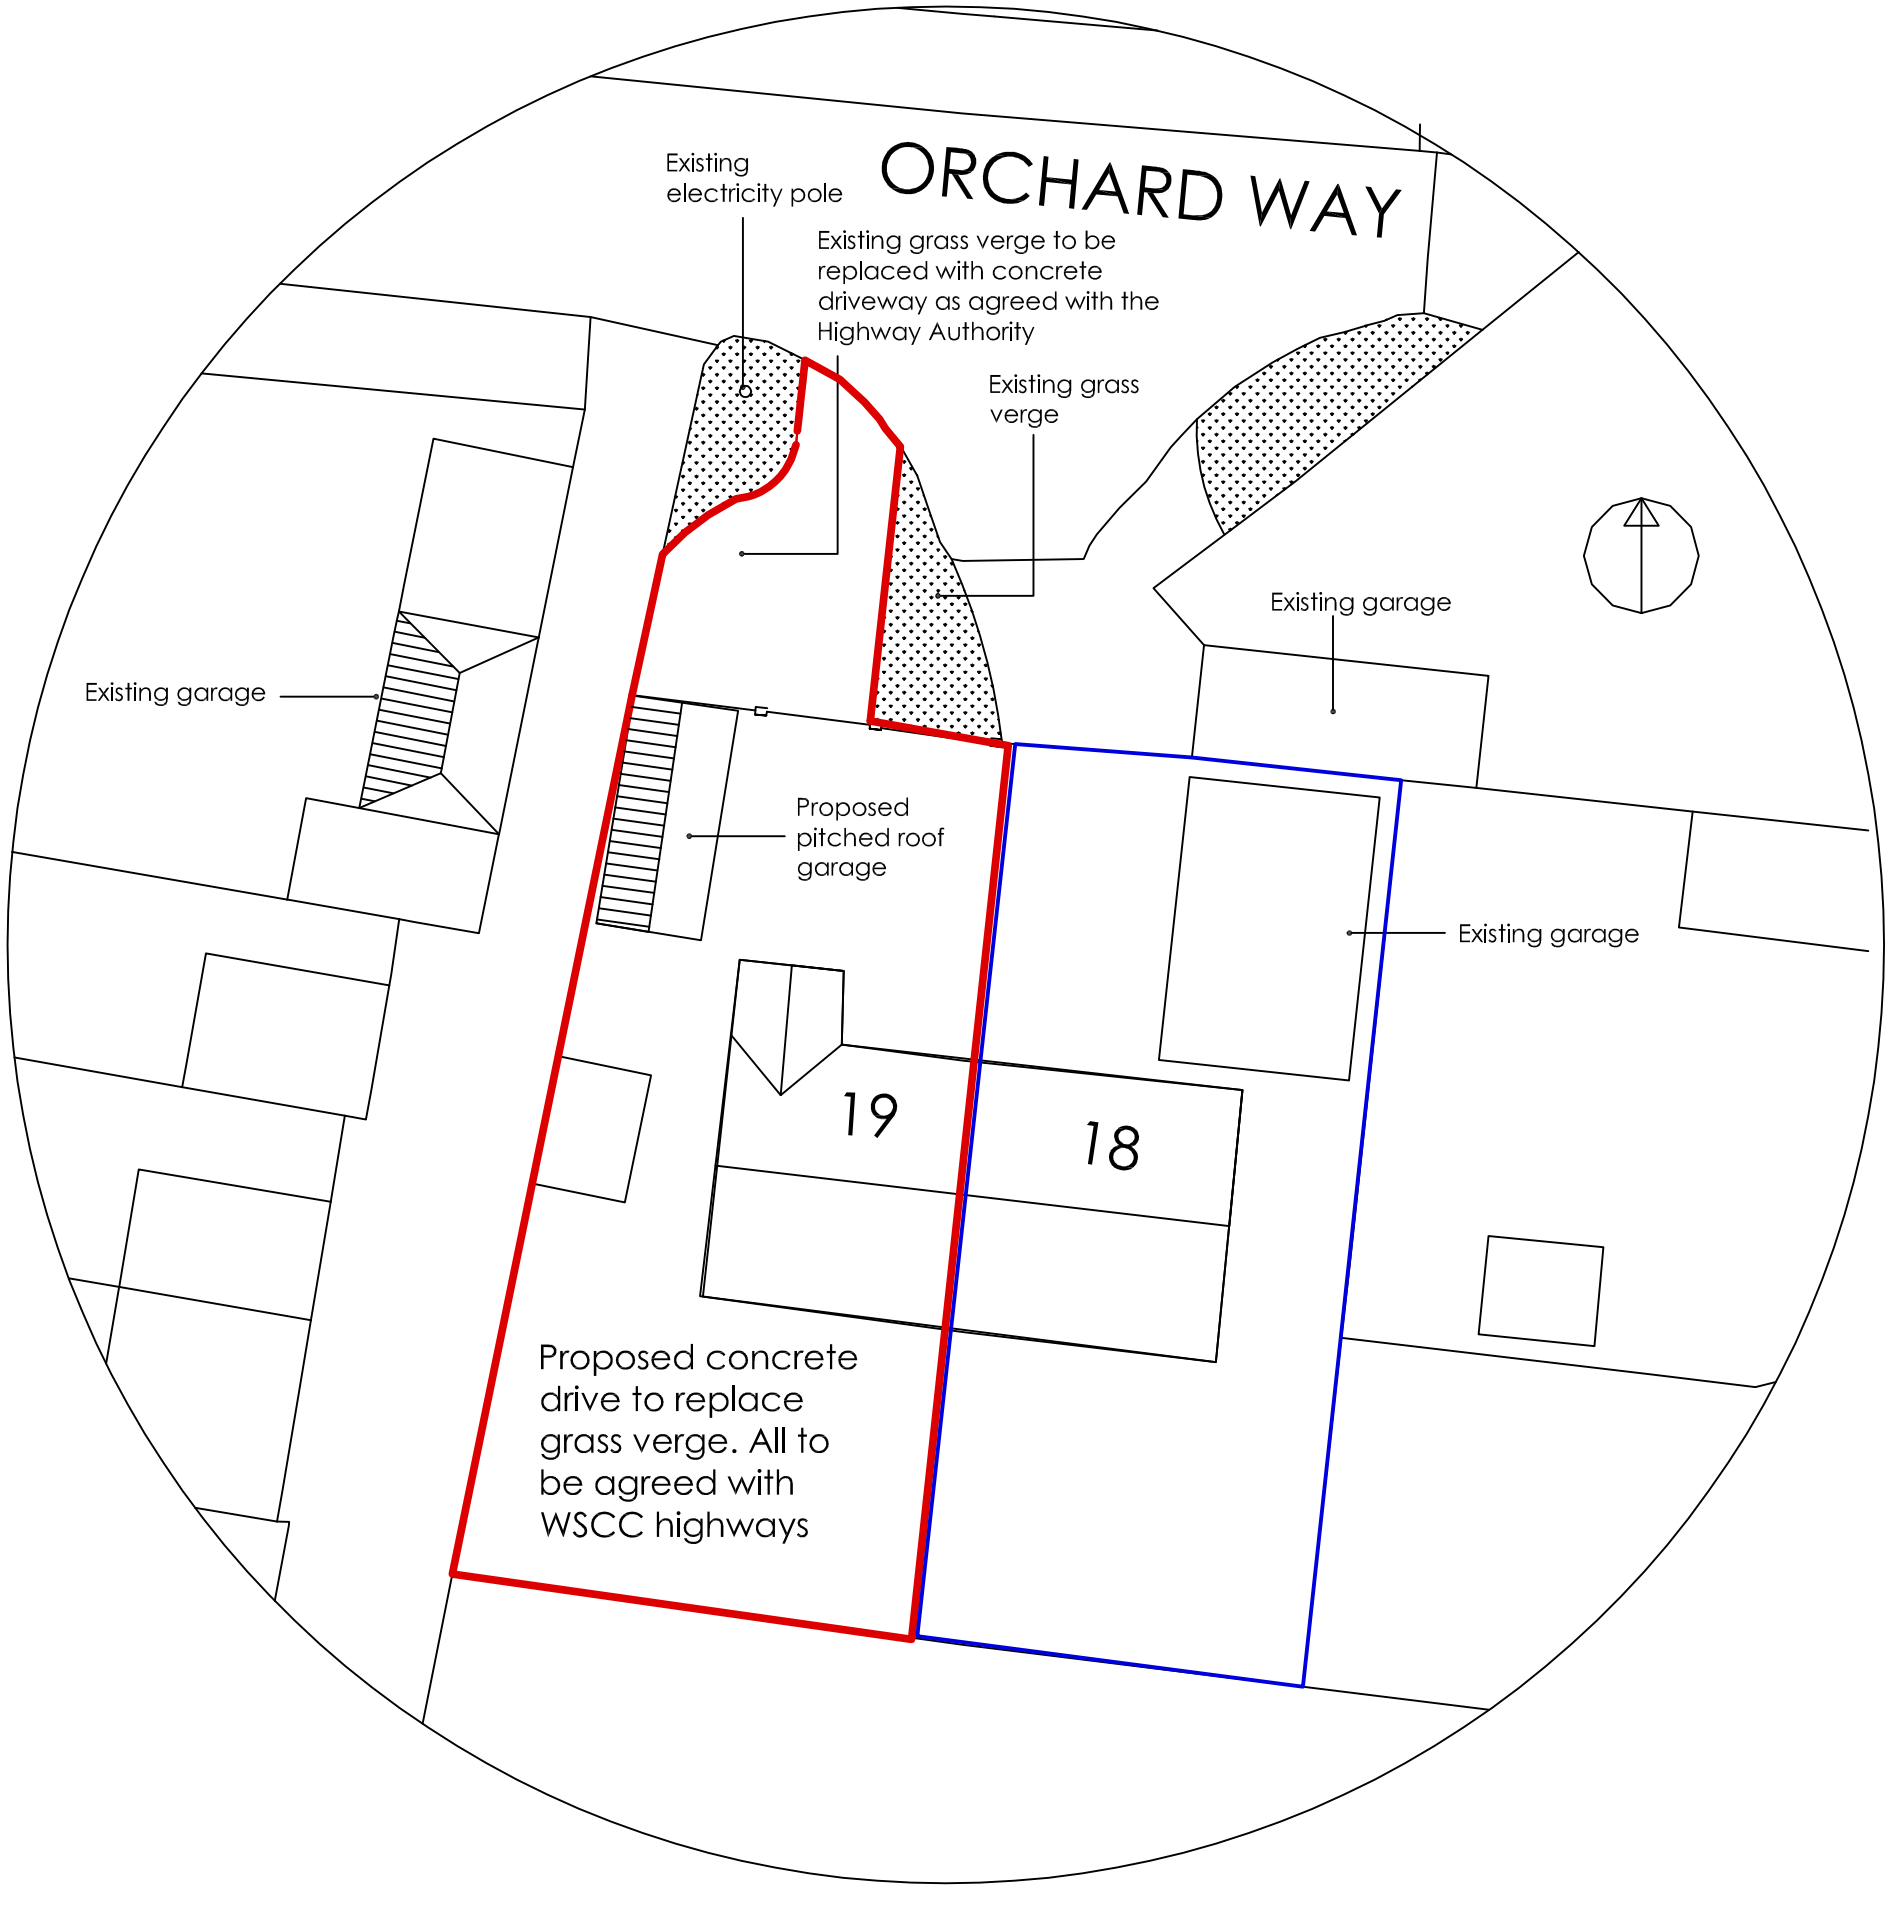


Amendment B
14th March 2018

- 1. Size of garage increased
  2. Rendered finish

PROPOSED SITE PLAN 1:200

10 0 10 20 30 40 50

metres

ama
atterbury moore associates
architectural & quantity surveying serivices
Unit 1 Gosling Croft Business Park
Long Furlong
Clapham Worthing
West Sussex BN13 3UT
01903 871131
carl@atterburymoore.co.uk

Address of works: 19 Orchard Way, Lancing			
Drawing title: Proposed Garage			
Date: Jan. 2018	Scales: As shown	Paper size: A3	Dwg No: AD-183-03 Rev.B