
0 40m
1:1250

0 15m
1:500

0 6m
1:200

0 3m
1:100

0 1m
1:50

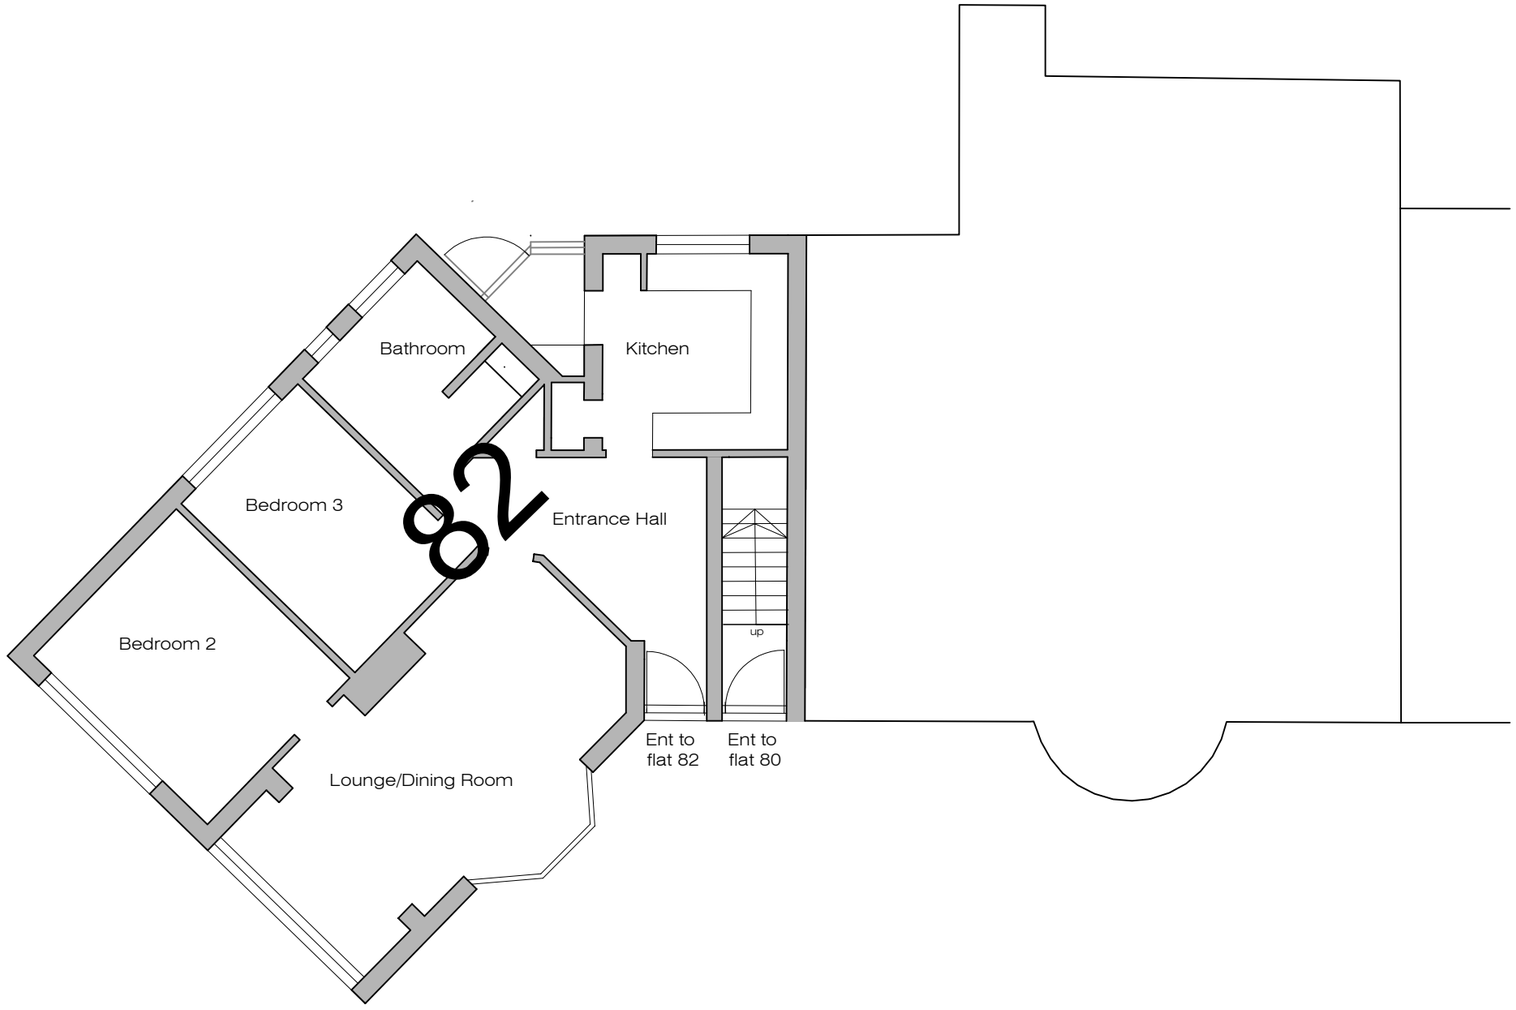

GROUND FLOOR PLAN

DVD Building Design
8 Ashdown
Eaton Road
Hove
BN3 3AQ

07976 410454

Revision

Client
J Murphy

Project
Proposed rooms in roof with
rear Velux rooflights
80 Alinora Crescent
Goring by Sea BN12 4HH

Drawing
Existing ground floor plan

Issue Date
28.09.2024

CHL drawing ref.
2024-24-01

Scale
1:100@A3