

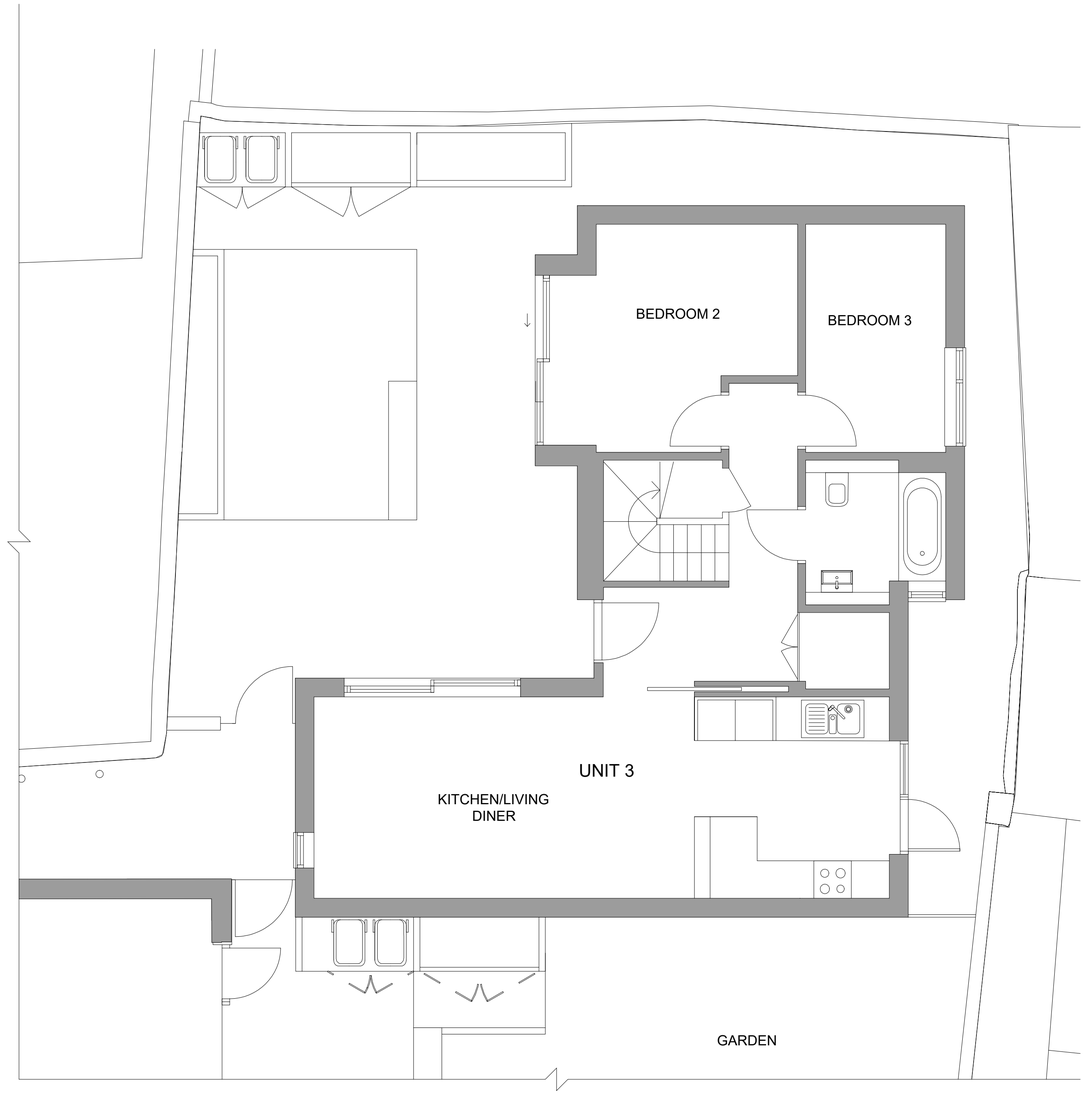


Ground Floor Plan As Approved Unit 3 1:50

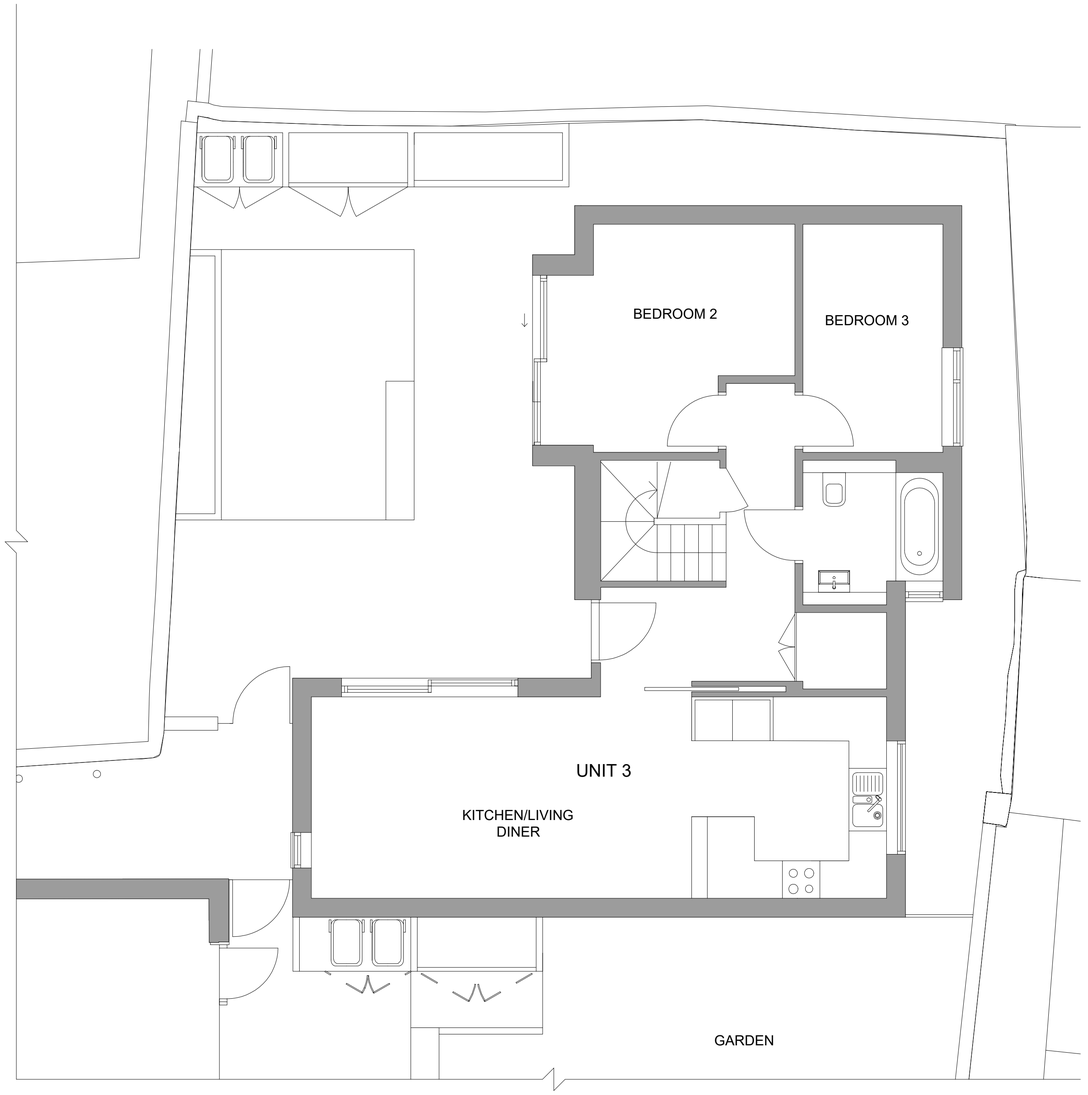

Proposed Ground Floor Plan Unit 3 1:50

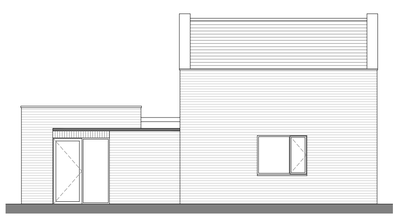

East Elevation As Approved Unit 3 1:100



Proposed East Elevation Unit 3 1:100

1:100 0 1 2 3 4 5 6 7 8 9 10m

1:50 0 1 2 3 4 5 6 7 8 9 10m

amendments

bpm Architectural Services Ltd.

client: Windmill Construction

project: 10 John Street, Shoreham-by-Sea

project ref: 2552 Drawing No. NMA.01

drawing title: As Approved and Proposed Floor Plans and Elevations

drawn by: AW

date: Feb 23 scale: 1:50/100@ A1

www.bpmnet.co.uk
info@bpmnet.co.uk

Do not scale off drawing, check all dimensions on site before all work is commenced

All goods materials workmanship to conform with current building regs BSS and COP's