

PROPOSED BLOCK PLAN - 1:100

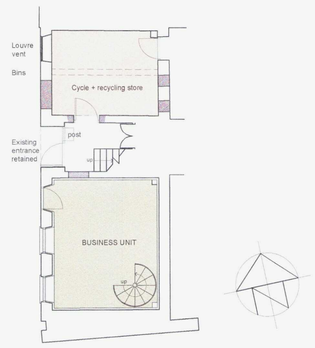

LOWER GROUND FLOOR PLAN

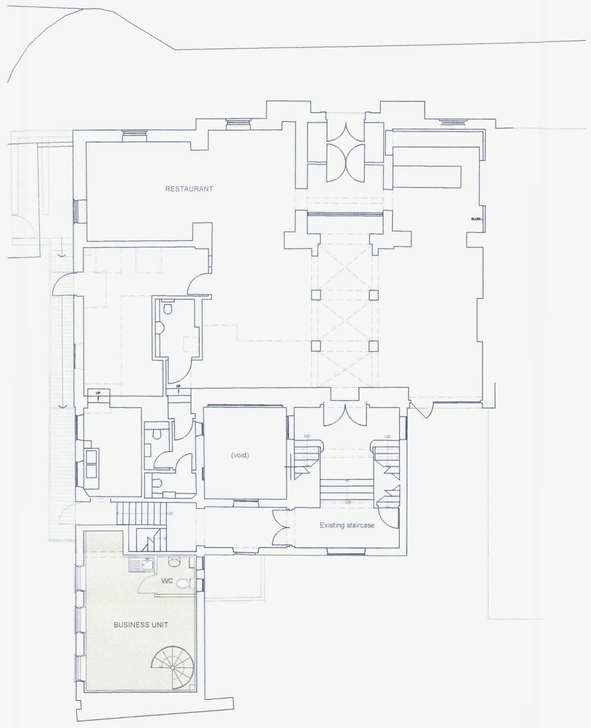

UPPER GROUND FLOOR PLAN

LOWER GROUND FLOOR PLAN

ADUR & WORTHING
PLANNING SERVICES
PLAN AWDM/ 0731/14
DATE VALID 12 JUN 2014

B: Amended to new scheme. Aug.2013

Scale in Metres
0 1 2 3 4 5 10

CROWTHER ASSOCIATES CROWTHER ASSOCIATES ARCHITECTS LLP PELHAM HOUSE 75 PELHAM SQUARE BRIGHTON BN1 4ET T: 01273 695535 www.crowtherassociates.co.uk	DRAWING: PROPOSED LOWER GROUND AND GROUND FLOOR PLAN	CLIENT: Kingspan Developments Ltd	JOB NO.: C-1128	DRAWING NO: 200	REV: B
		PROJECT: Old Town Hall, Shoreham	SCALE: 1:100 @ A1	DATE: APRIL 2012	DRAWN: OST

CROWTHER