ADUR & WORTHING
PLANNING SERVICES
PLAN AWDM/0731/14
DATE VALID 12 JUN 2014

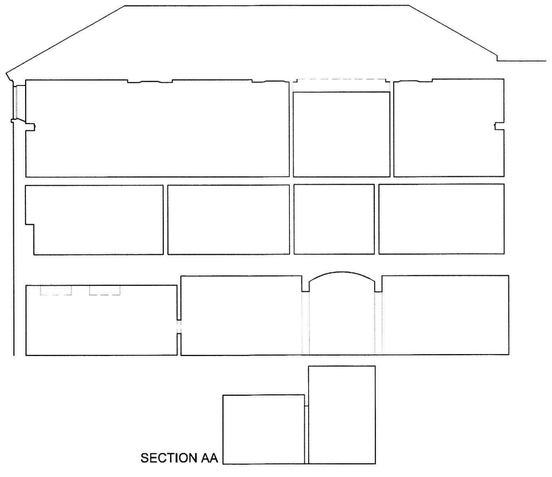

SECTION AA

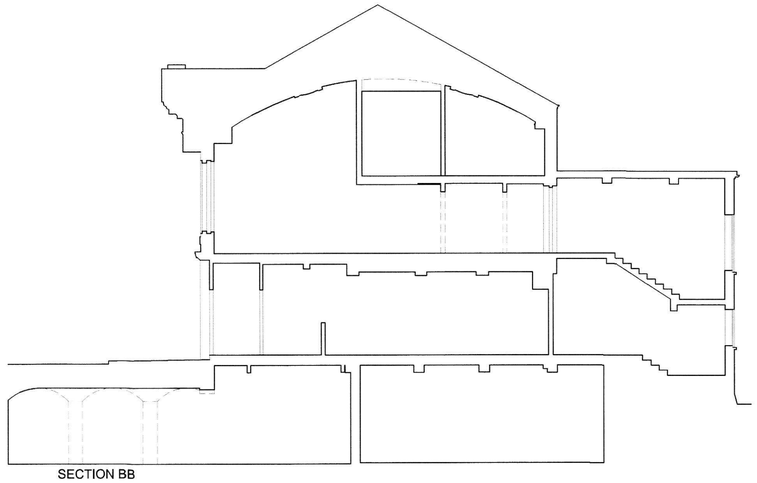

SECTION BB

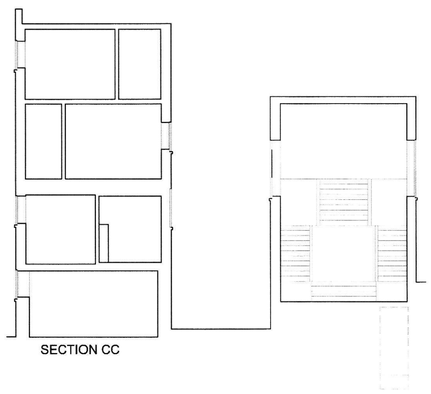

SECTION CC



SECTION DD

Scale In Metres
0 1 2 3 4 5 10

CROWTHER ASSOCIATES ARCHITECTS LLP PELHAM HOUSE 25 PELHAM SQUARE BRIGHTON BN1 4ET T: 01273 695530 www.crowtherassociates.co.uk	DRAWING EXISTING SECTIONS	CLIENT Kingspan Developments Ltd	JOB NO. C-1128	DRAWING NO 103	REV. -
		PROJECT Old Town Hall, Shoreham	SCALE 1:100 @ A1	DATE MARCH 2012	DRAWN OST

CROWTHER ASSOCIATES