

PROPOSED BLOCK PLAN - 1:100

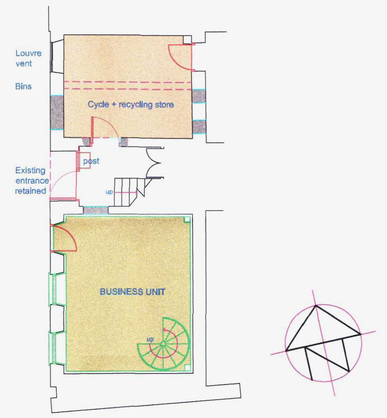

LOWER GROUND FLOOR PLAN

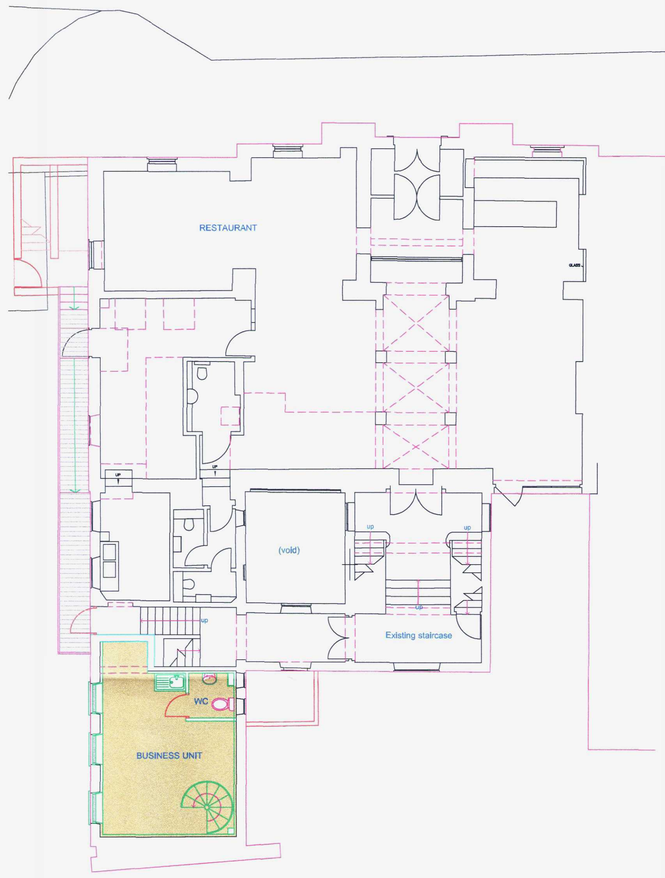

UPPER GROUND FLOOR PLAN

LOWER GROUND FLOOR PLAN

ADUR & WORTHING
PLANNING SERVICES
PLAN AWDM/0731/14
DATE VALID 12 JUN 2014

B: Amended to new scheme. Aug.2013

Scale in Metres
0 1 2 3 4 5 10

CROWTHER ASSOCIATES ARCHITECTS
CROWTHER ASSOCIATES ARCHITECTS LLP
PELHAM HOUSE 25 PELHAM SQUARE BRIGHTON BN1 4ET
T: 01273 686535 www.crowtherassociates.co.uk

DRAWING: PROPOSED LOWER GROUND AND GROUND FLOOR PLAN

CLIENT	JOB NO.	DRAWING NO	REV.
Kingspan Developments Ltd	C-1128	200	B
PROJECT: Old Town Hall, Shoreham	SCALE: 1:100 @ A1	DATE: APRIL 2012	DRAWN: OST

CROWTHER ASSOCIATES