T.P. OFFICE COPY

1

Worthing Borough Council
Property & Facilities Management

BOROUGH OF WORTHING
DEPOSITED 12.11.07
T.P. REF No. 07/1384/FUL



© Crown Copyright 2007. All rights reserved. Licence number 100020449. Plotted Scale - 1:1250

180 South Farm Road

T.P. OFFICE COPY

Worthing Borough Council
Property & Facilities Management

2

BOROUGH OF WORTHING
DEPOSITED 12/11/07
T.P. No.
07/1384/WB

WORTHING BOROUGH COUNCIL
7 JAN 2008
CONSENT REFUSED

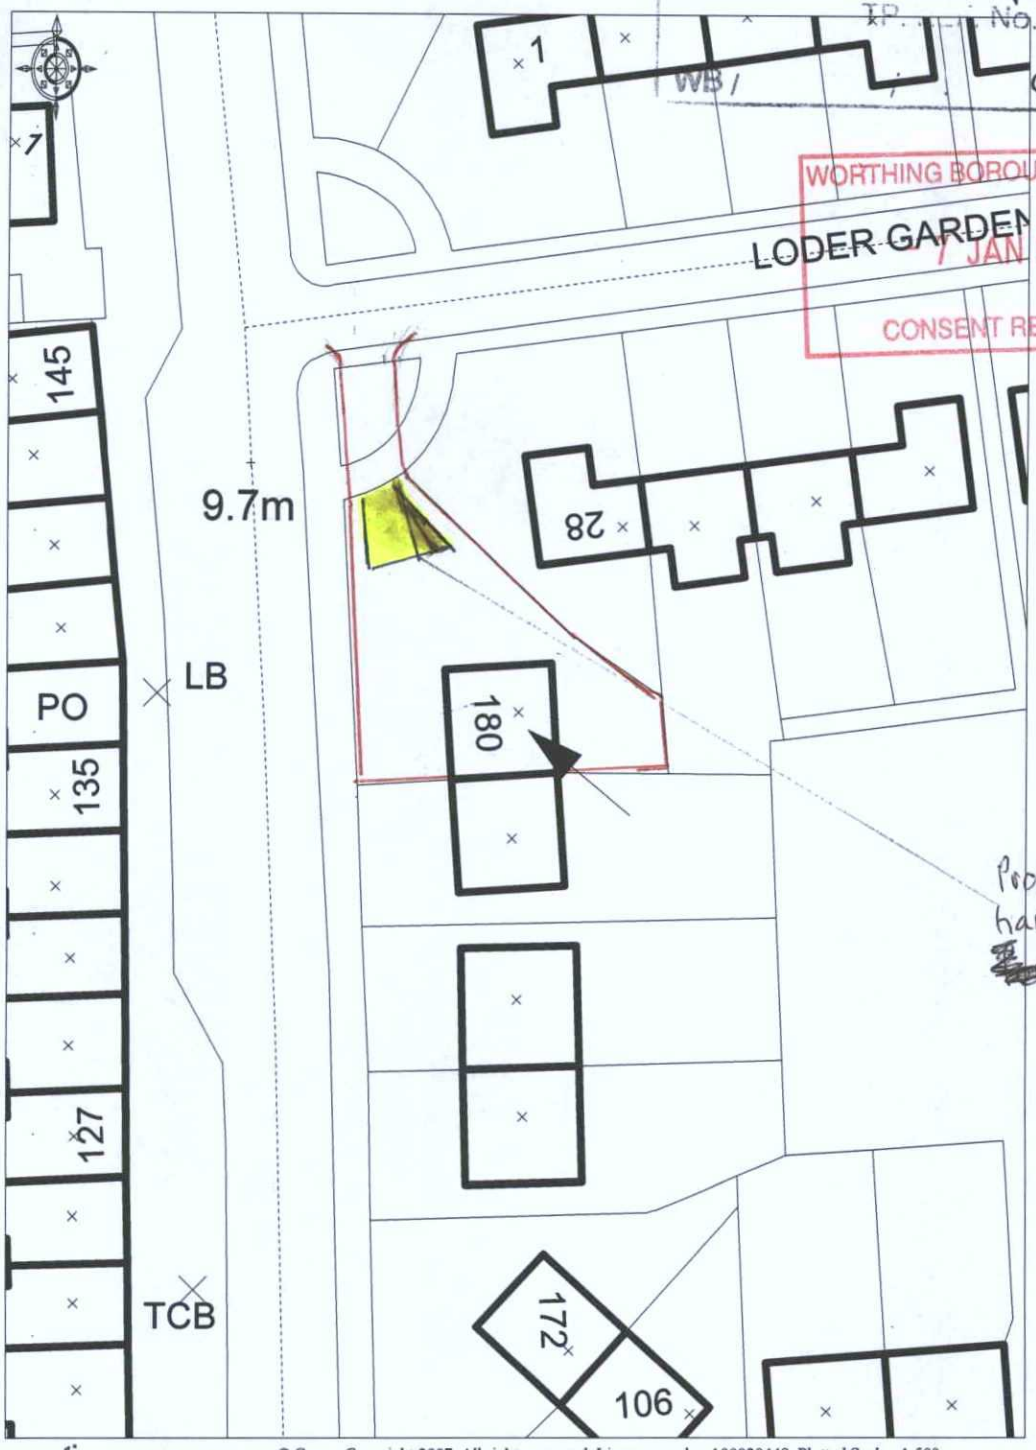

© Crown Copyright 2007. All rights reserved. Licence number 100020449. Plotted Scale - 1:500

180 South Farm Road