

wps planning
planning - design

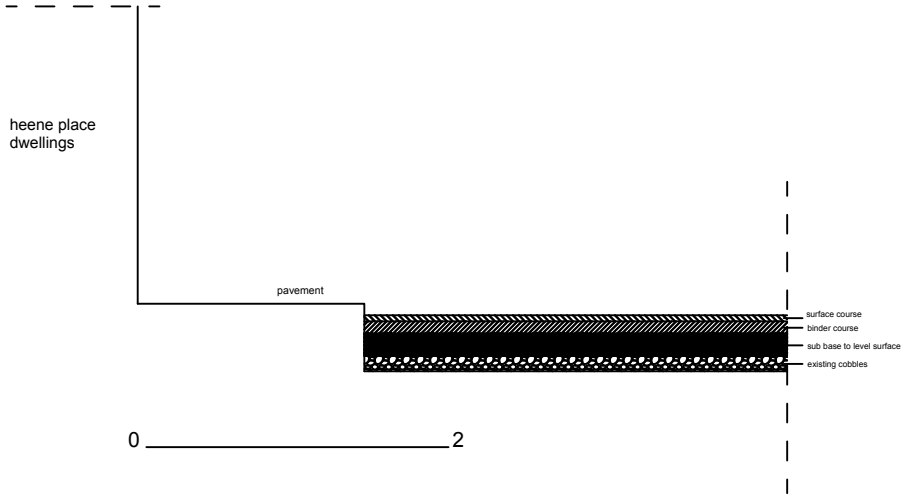

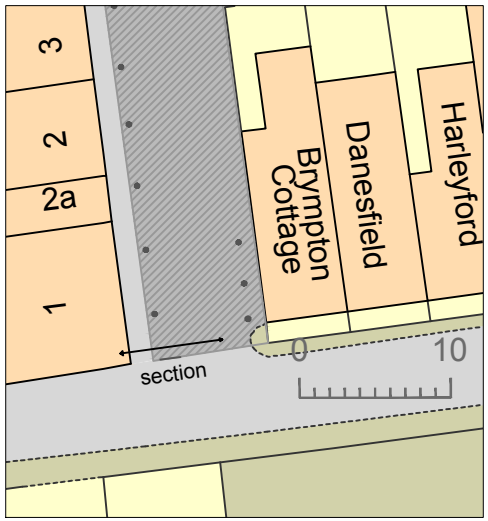

proposed road resurfacing - heene place, worthing - section plan - drawing no.126/2024/4 - scale 1:50 & 1:500 @a4