
7 HILL BARN LANE, WORTHING

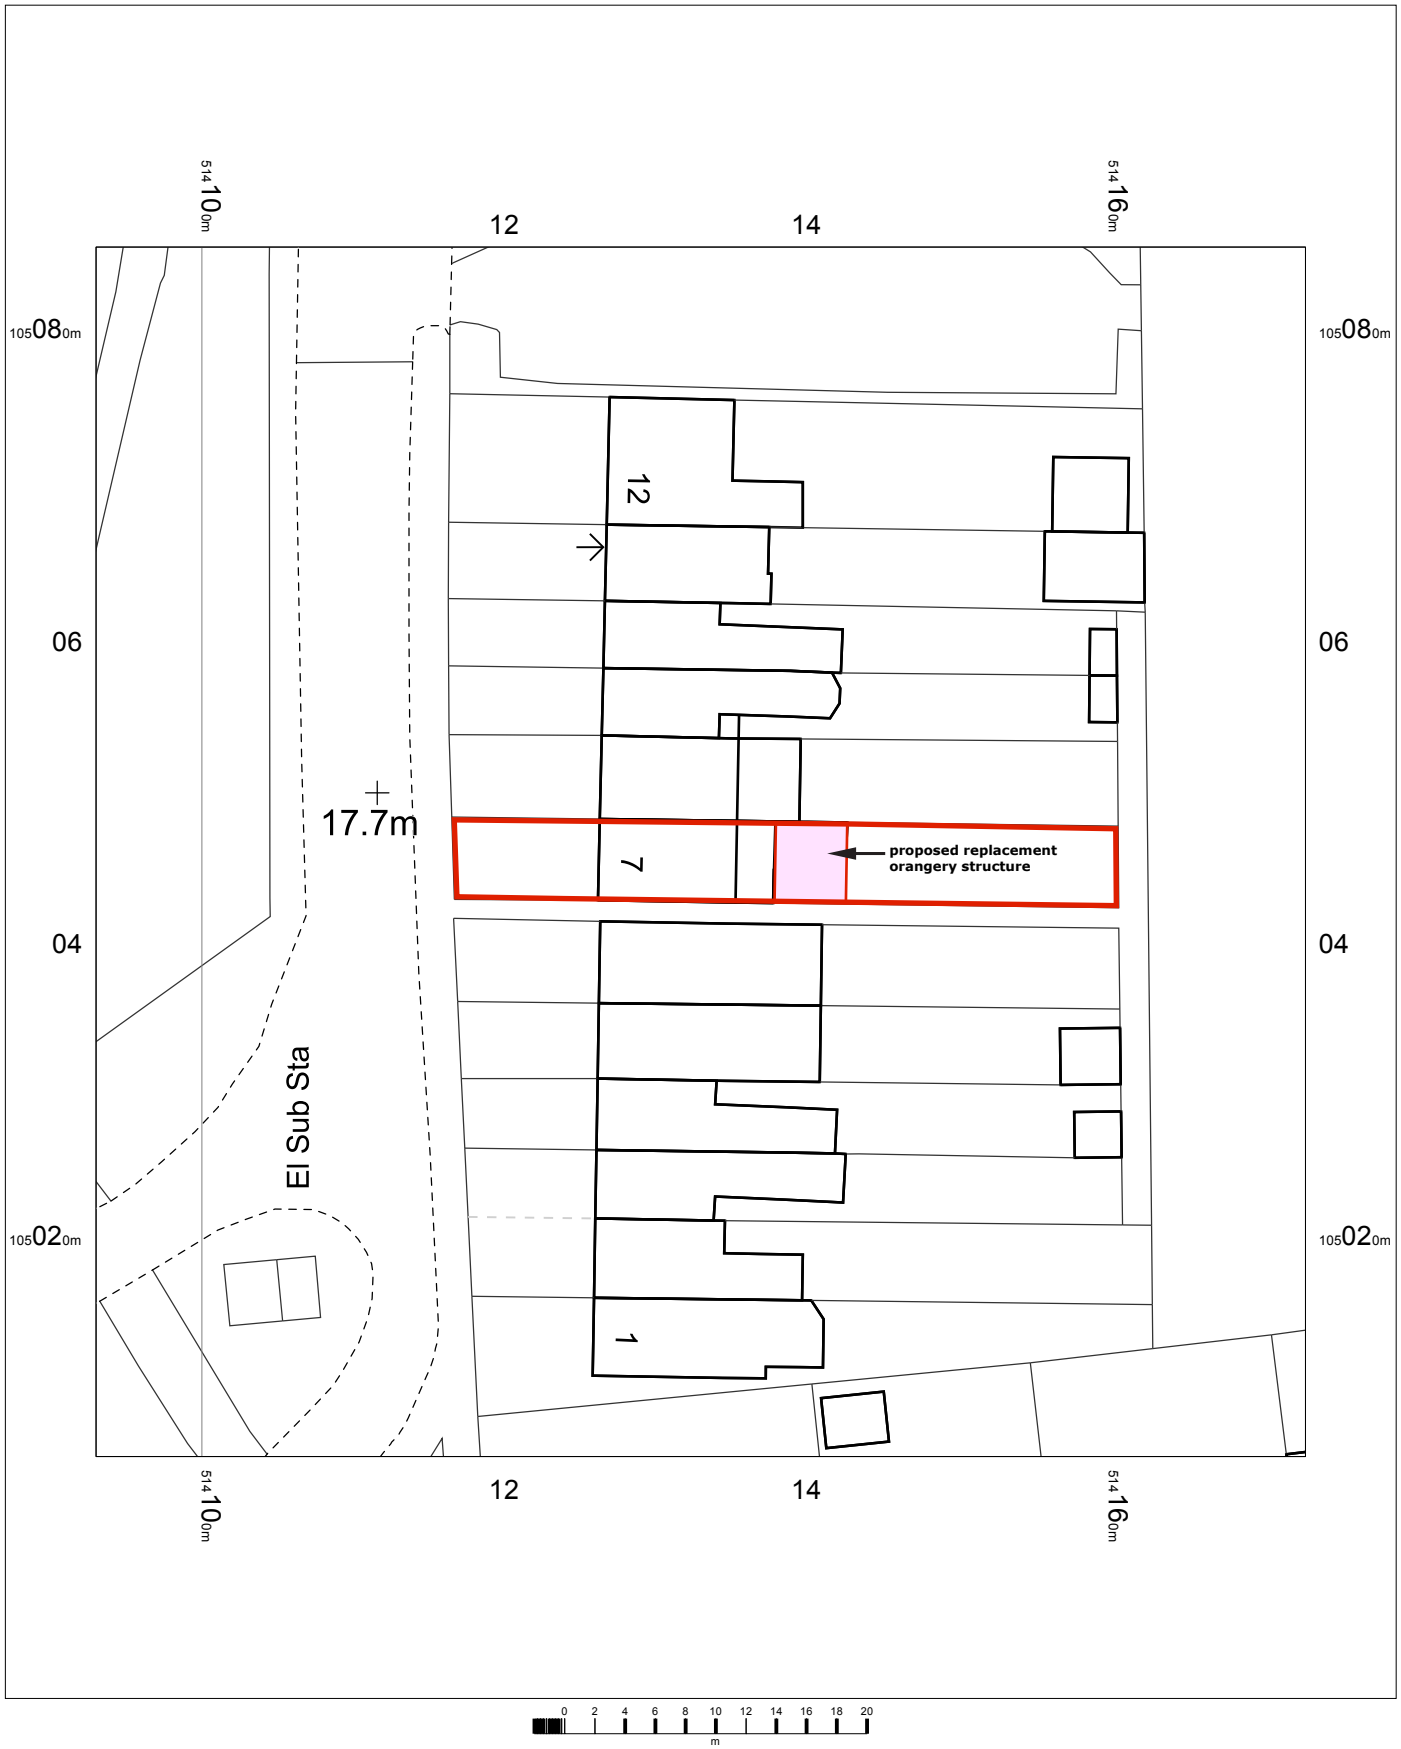

0 2 4 6 8 10 12 14 16 18 20
m

7 Hill Barn Lane,
Offington,
Worthing,
West Sussex
BN14 9QB

OS MasterMap 1250/2500/10000 scale
Wednesday, July 9, 2025, ID: CM-01231586
www.centremapslive.co.uk

1:500 scale print at A4, Centre: 514133 E, 105046 N

©Crown Copyright Ordnance Survey. Licence no. AC0000849896

N

Wayne Gander MCIAT
Chartered Architectural Technologist
98 Durrington Lane, Worthing,
West Sussex BN13 2RQ
M 07808 887896
E waynegander08@gmail.com

CIAT
CHARTERED PRACTICE