23 Brougham Rd

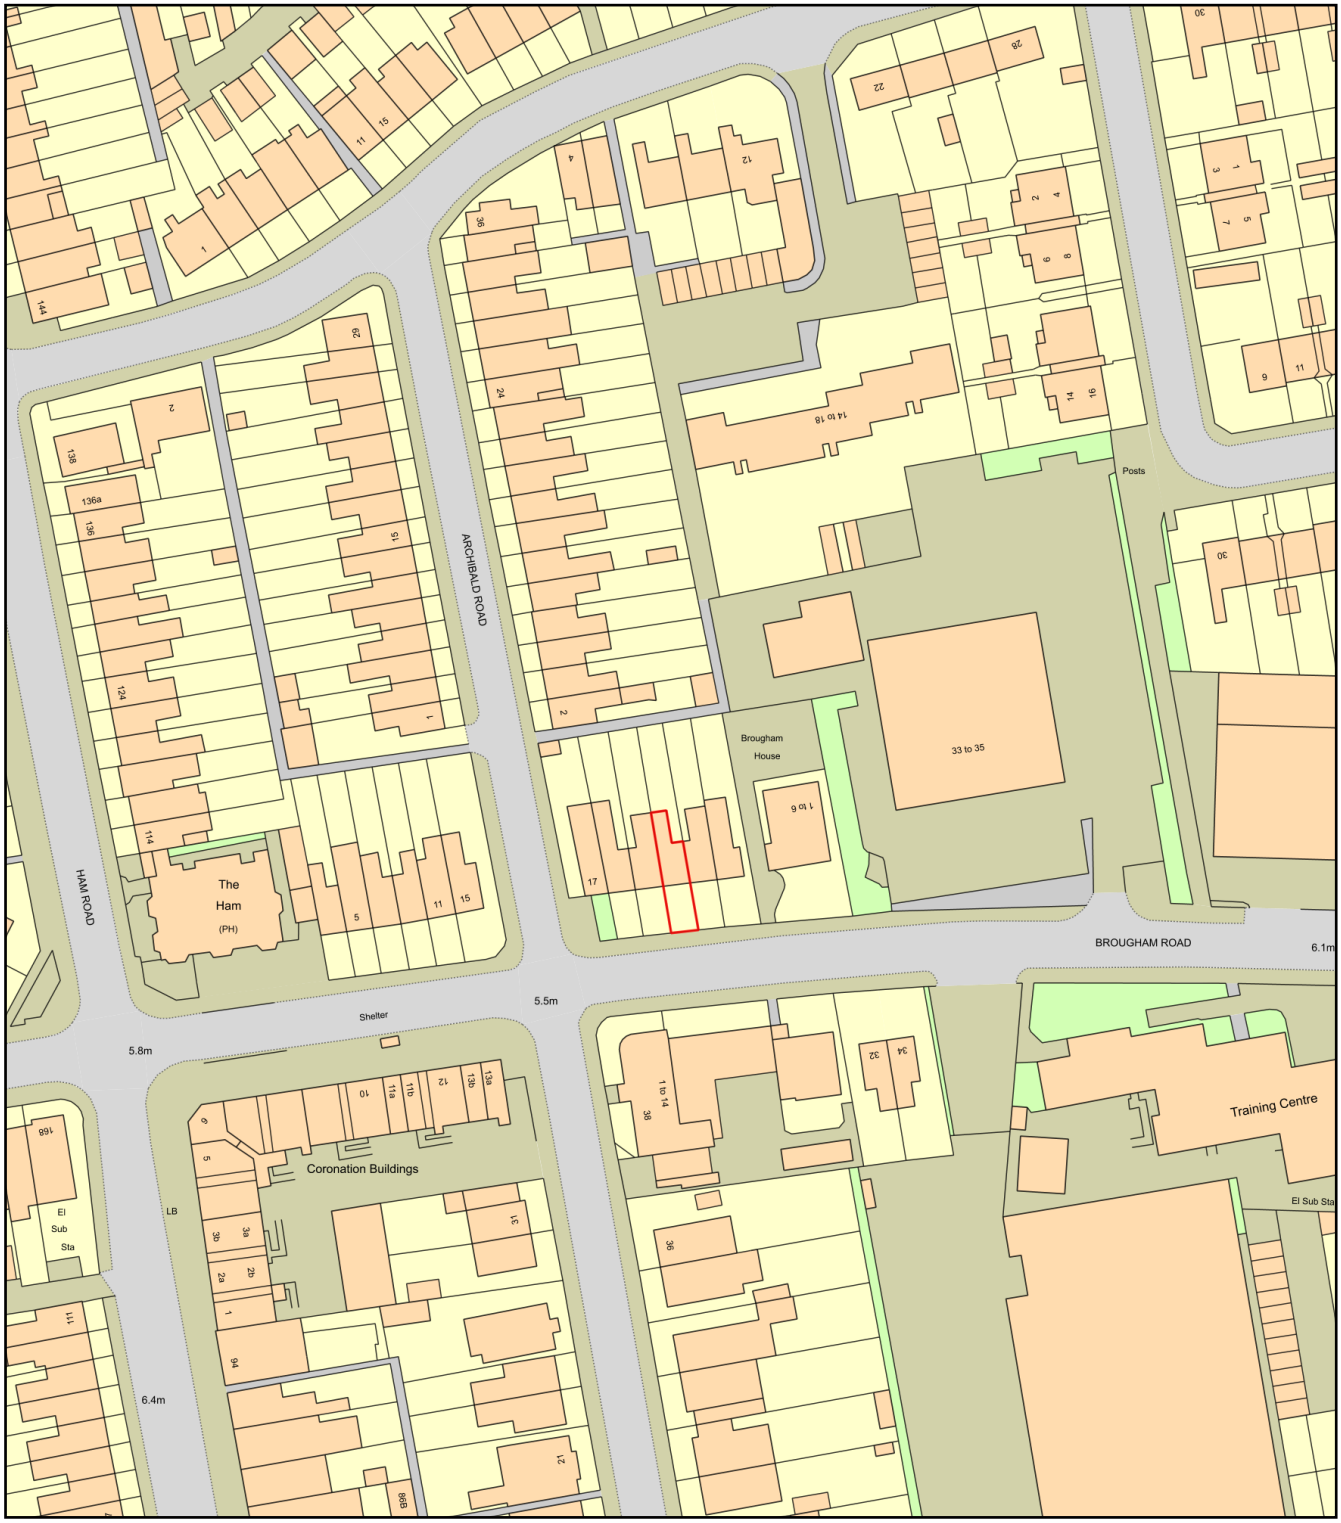

0 50
Metres

N

ReQuestaPlan

Plan Produced for: Mr R G Woodward

Date Produced: 03 May 2023

Plan Reference Number: TQRQM23123122437906

Scale: 1:1250 @ A4

© Crown copyright and database rights 2023 OS 100042766