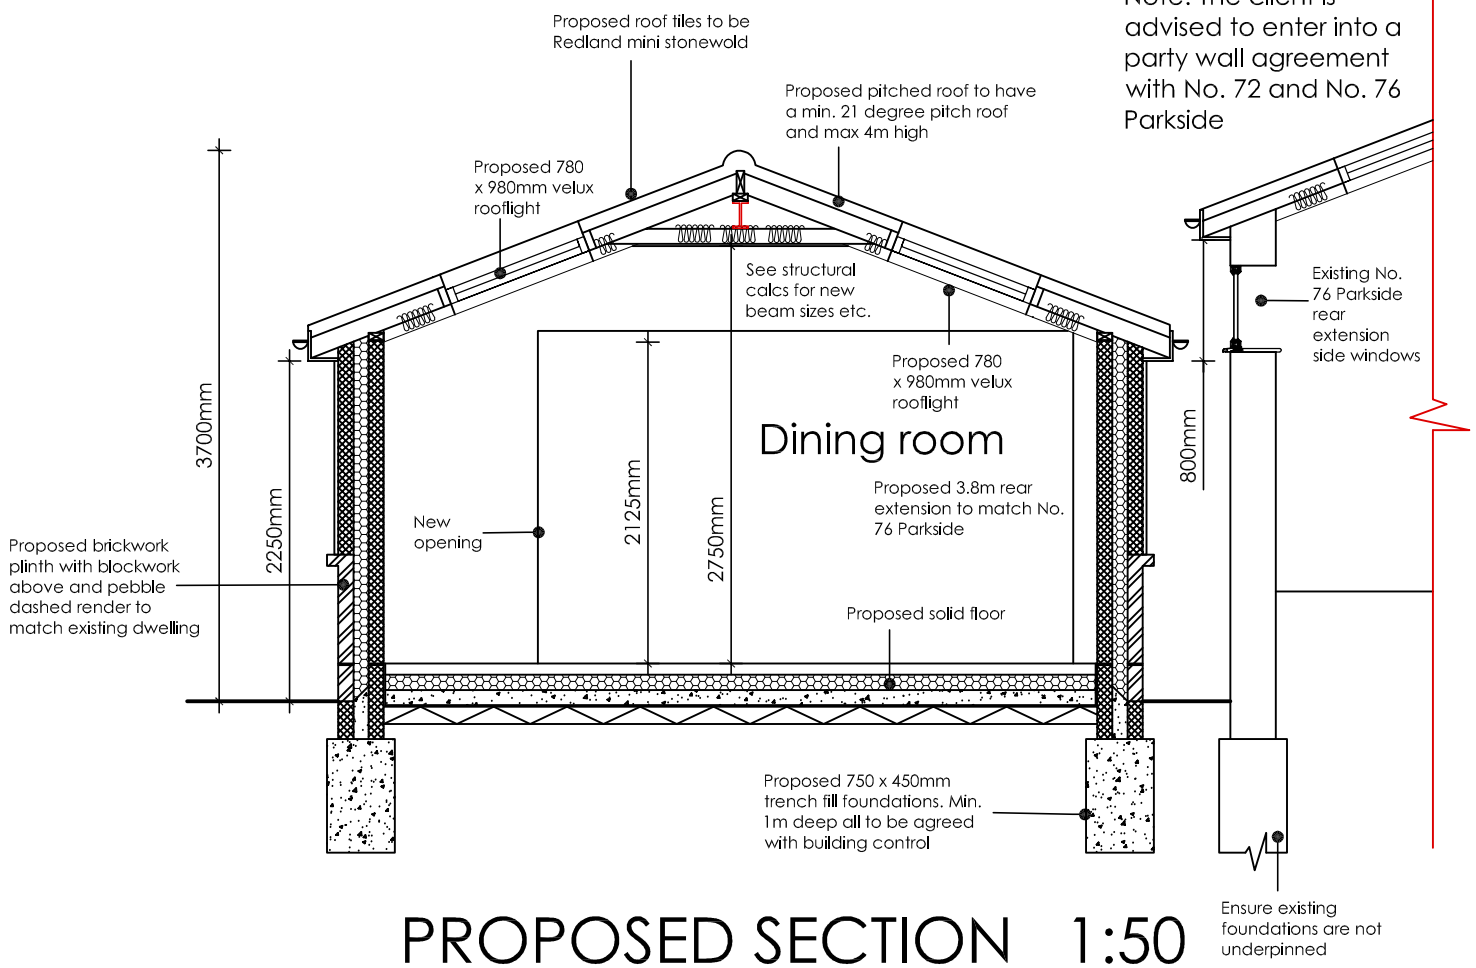

Note: The client is advised to enter into a party wall agreement with No. 72 and No. 76 Parkside

PROPOSED SECTION 1:50

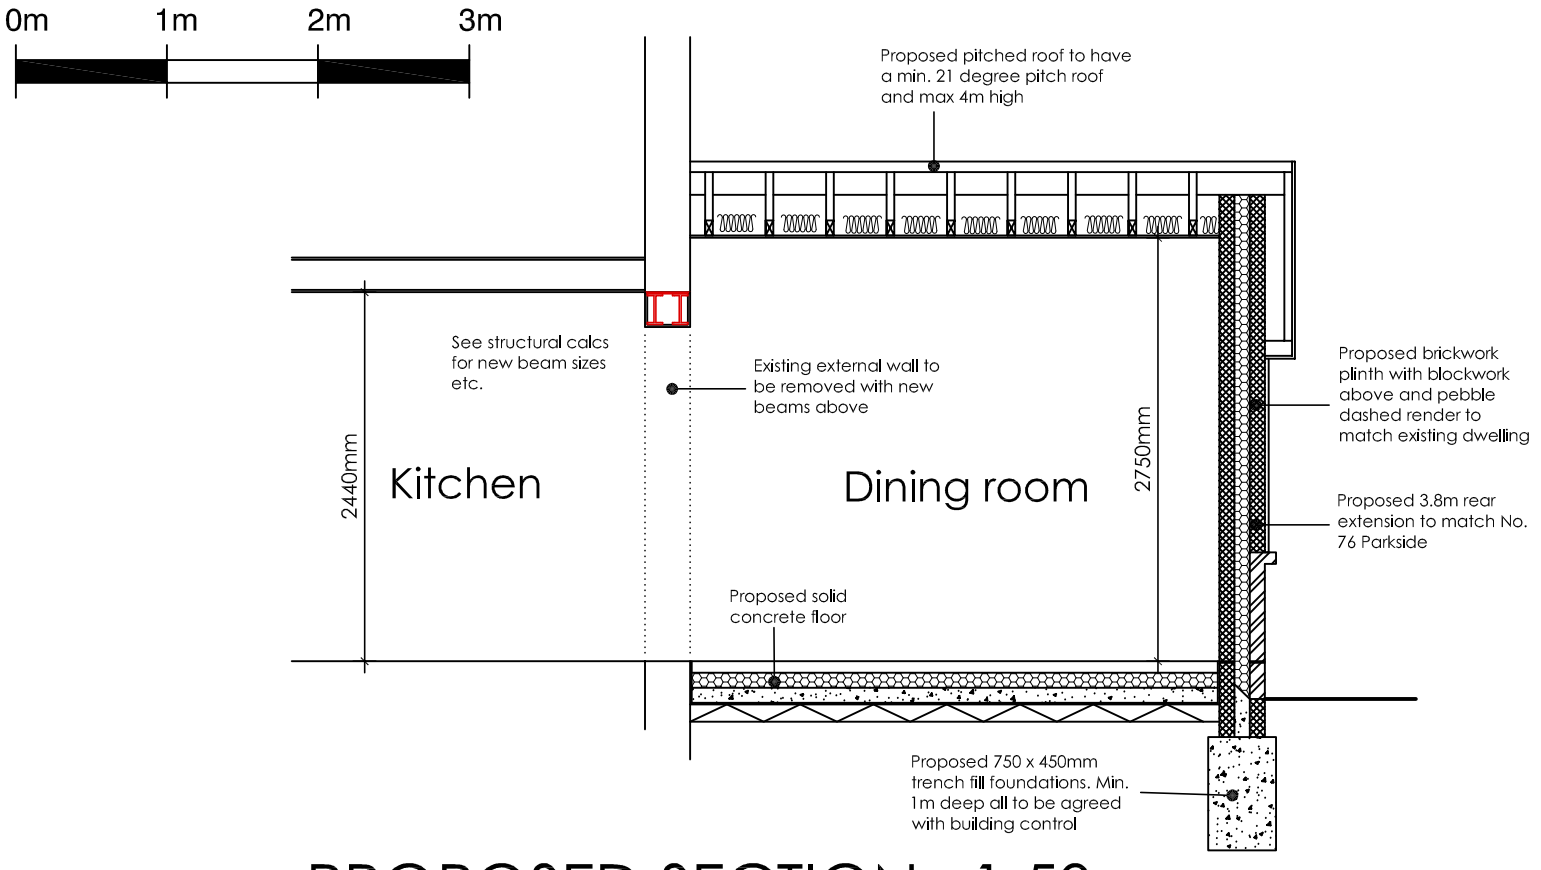

PROPOSED SECTION 1:50

Ordnance Survey
Ukmapcentre.com



Serial number: 128722

©Crown copyright and database right 2017
Ordnance Survey licence 100048957
Reproduction in whole or in part is prohibited without the prior permission of Ordnance Survey

LOCATION PLAN 1:1250

10 0 10 20 30 40 50

ama
architectural & quantity surveying services
atterbury moore associates

Unit 1 Gosling Croft Business Park
Long Furlong
Clapham Worthing
West Sussex BN13 3UT

01903 871131
carl@atterburymoore.co.uk

Client:	Angus Willson
Address of Works:	74 Parkside Shoreham-By-Sea West Sussex BN43 6HA
Drawing Title:	Proposed Rear Extension Permitted Development
Paper Size: A3	Date: Mar. 2020
Job Number: AD-201	Drawing Number: 04
Revision: Revision	

General Notes:

1: Do not scale from these drawings (unless for planning purposes).
2: Drawings to be read in conjunction with the structural calculations and the building notes provided.
3: The client/ contractor is advised to read the separate notes and the details provided in the structural calculations regarding the CDM regulations.
4: The property owner is reminded to serve a Party Wall Notice on any adjoining owner should they need to do so under the requirements of the Party Wall Act 1996.
5: No work should be undertaken until all consents (Planning and Building Control) have been received and approved in writing. Any work undertaken without consent is done so at the clients risk.
6: All dimensions to be checked on site prior to ordering any materials, kitchens or bathrooms.
7: All existing foundations and lintels taking any additional loads are to be exposed and agreed with the Building Control Officer.

Revision	Date	Amendment