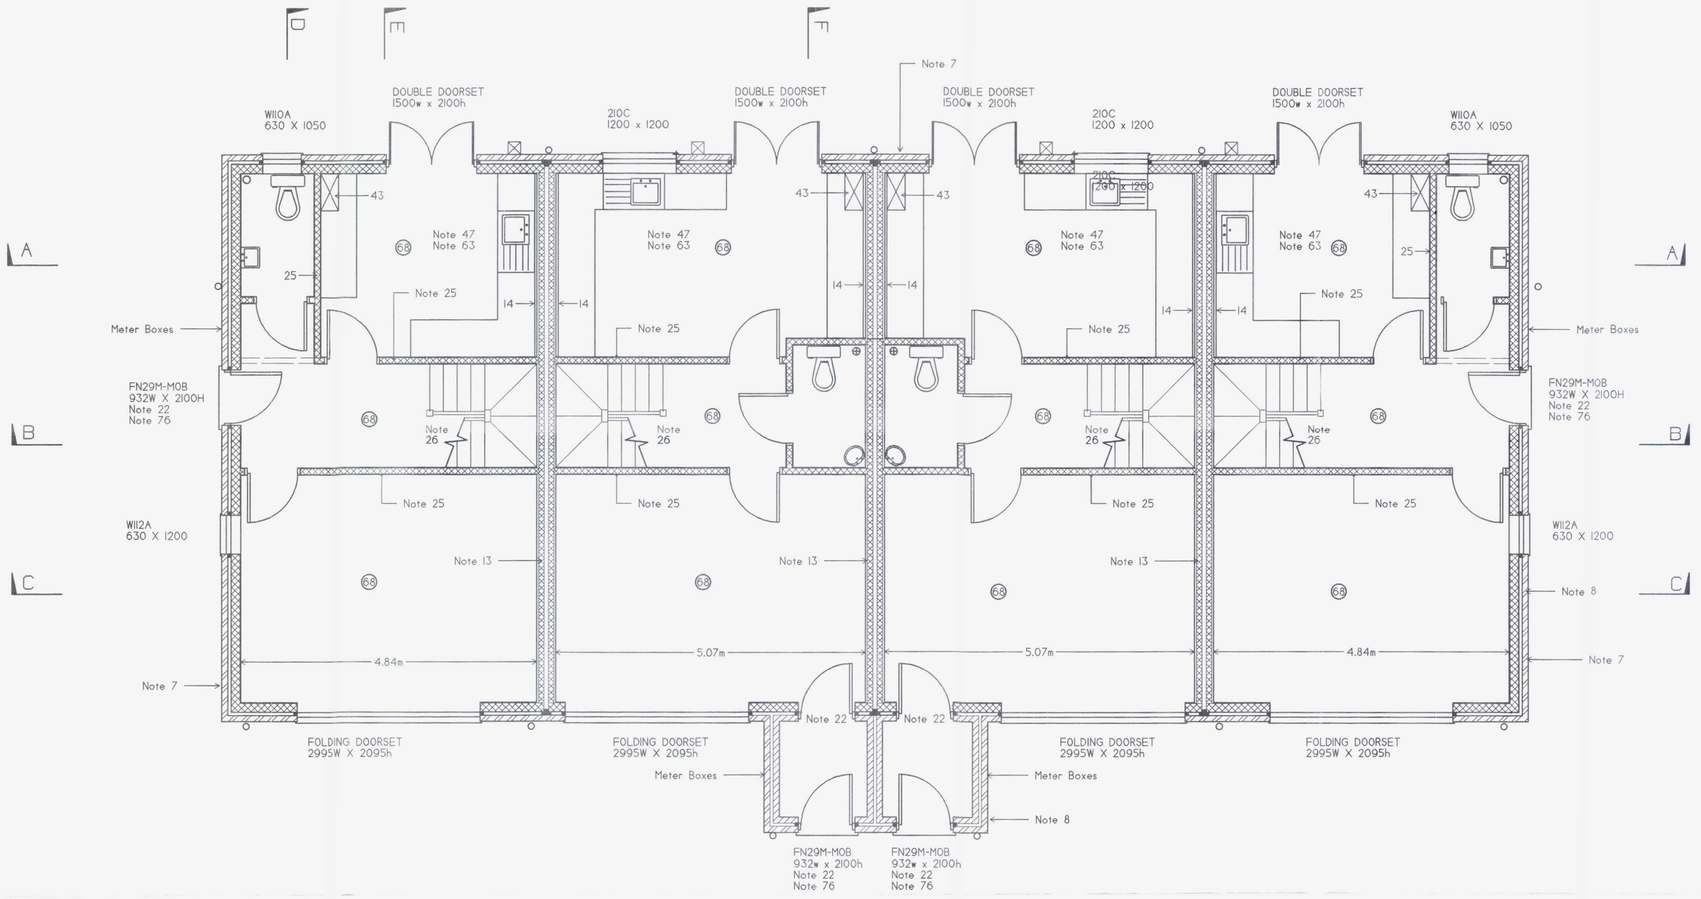



Ground Floor Plan 1:50

## NOTES

1. No critical dimensions are to be scaled from this drawing. (except for planning purposes)
2. It is the contractors responsibility to ensure that all work is carried out in accordance with Local Authority and NHBC. requirements and that all plumbing and electrical work complies with the current regulations of the area water board and electricity board.
3. Any works carried out prior to the receipt of the necessary approvals are the responsibility of the client.
4. Whilst every effort has been made to obtain accurate information on the existing structure or site, it is essential that the contractor or client check at every stage and notify the Designer of any discrepancies.

| REV | DATE | DESCRIPTION |
|---|---|---|

CLIENT:

S. Gamble Esq.

JOB TITLE:

Proposed residential development
(4 cottages)

Rear of
37 - 39 Chesswood Road
Worthing

DRAWING TITLE:

GROUND FLOOR PLAN


Clive C. Gibbs
BUILDING CONSULTANT

30 Coleridge Close
Goring by Sea
Worthing. West Sussex

Telephone (01903) 243741


| | |
|---|---|
| SCALE | As shown |
| DATE | October 09 |
| DRAWN BY | CG |
| CHECKED BY | |

DRAWING No. 09/1821-11

REV