
NOTES

1. No critical dimensions are to be scaled from this drawing. (except for planning purposes)

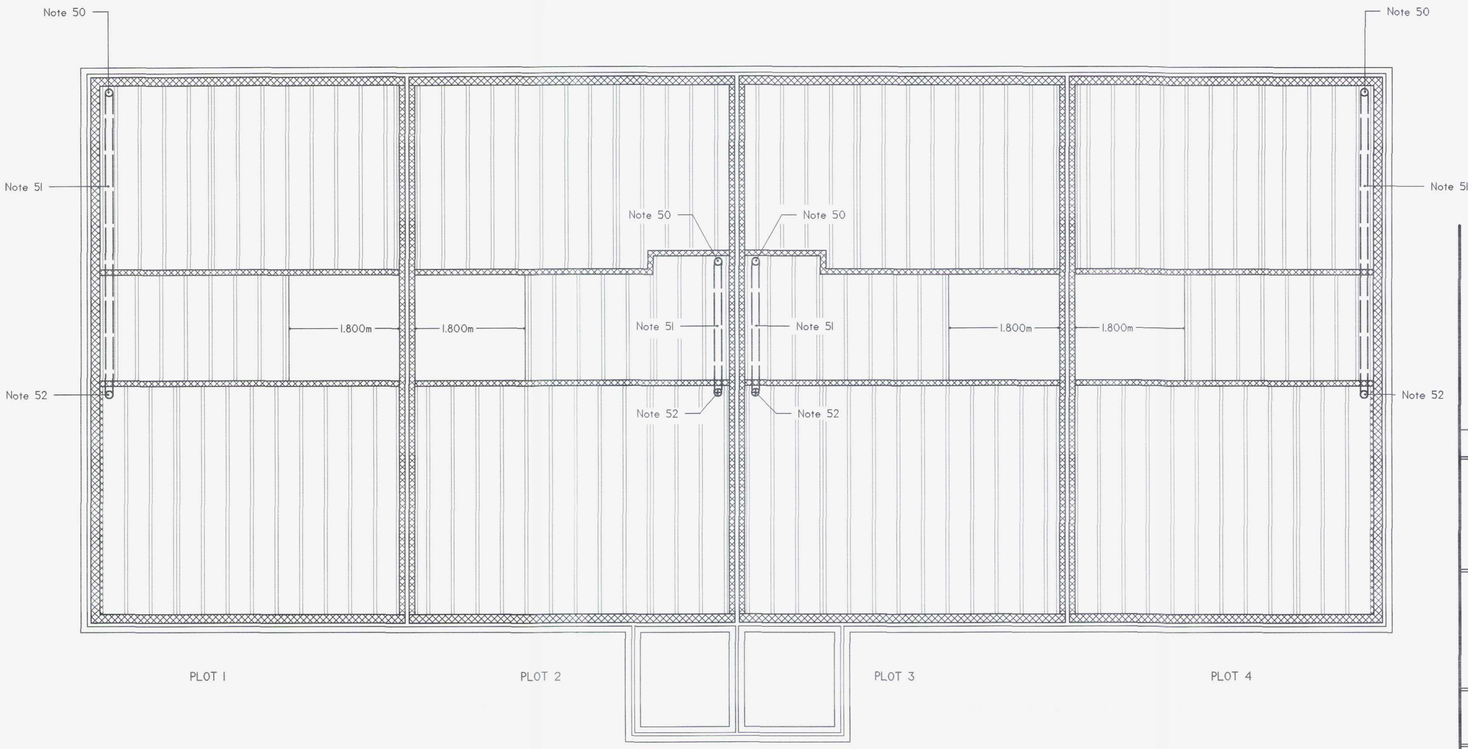

Joist layout 1:50

(Indicative Only)

REV	DATE	DESCRIPTION

CLIENT:

S. Gamble Esq.

JOB TITLE:

Proposed residential development (4 cottages)

Rear of
37 - 39 Chesswood Road
Worthing

DRAWING TITLE:

Joist Layout

Clive C. Gibbs
BUILDING CONSULTANT

30 Coleridge Close
Goring by Sea
Worthing, West Sussex

Telephone (01903) 243741

SCALE	1:50
DATE	Feb 10
DRAWN BY	CG
CHECKED BY	

DRAWING No. 09/1821- 12 REV