DO NOT SCALE FROM THIS DRAWING



South Elevation

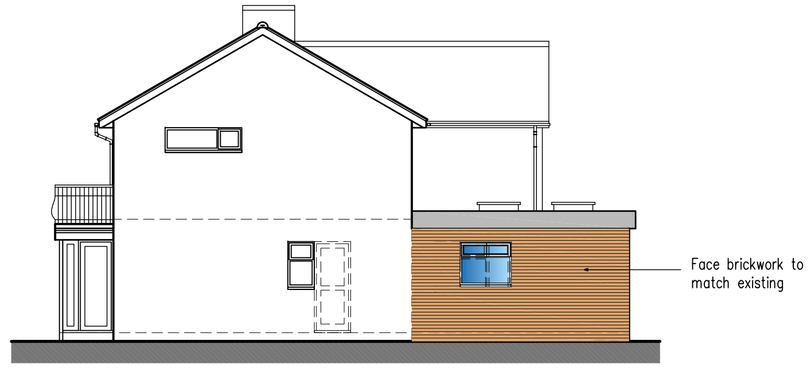

East Elevation



North Elevation

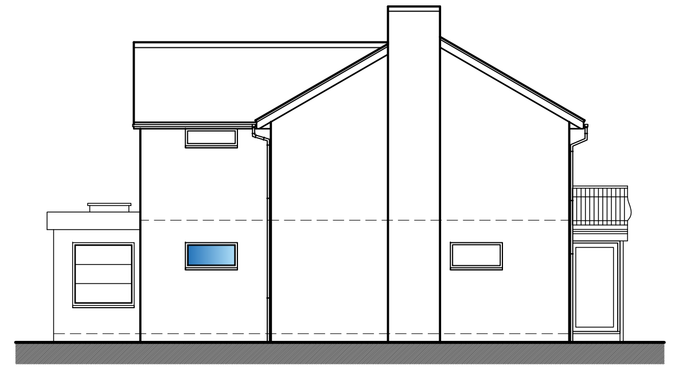

West Elevation

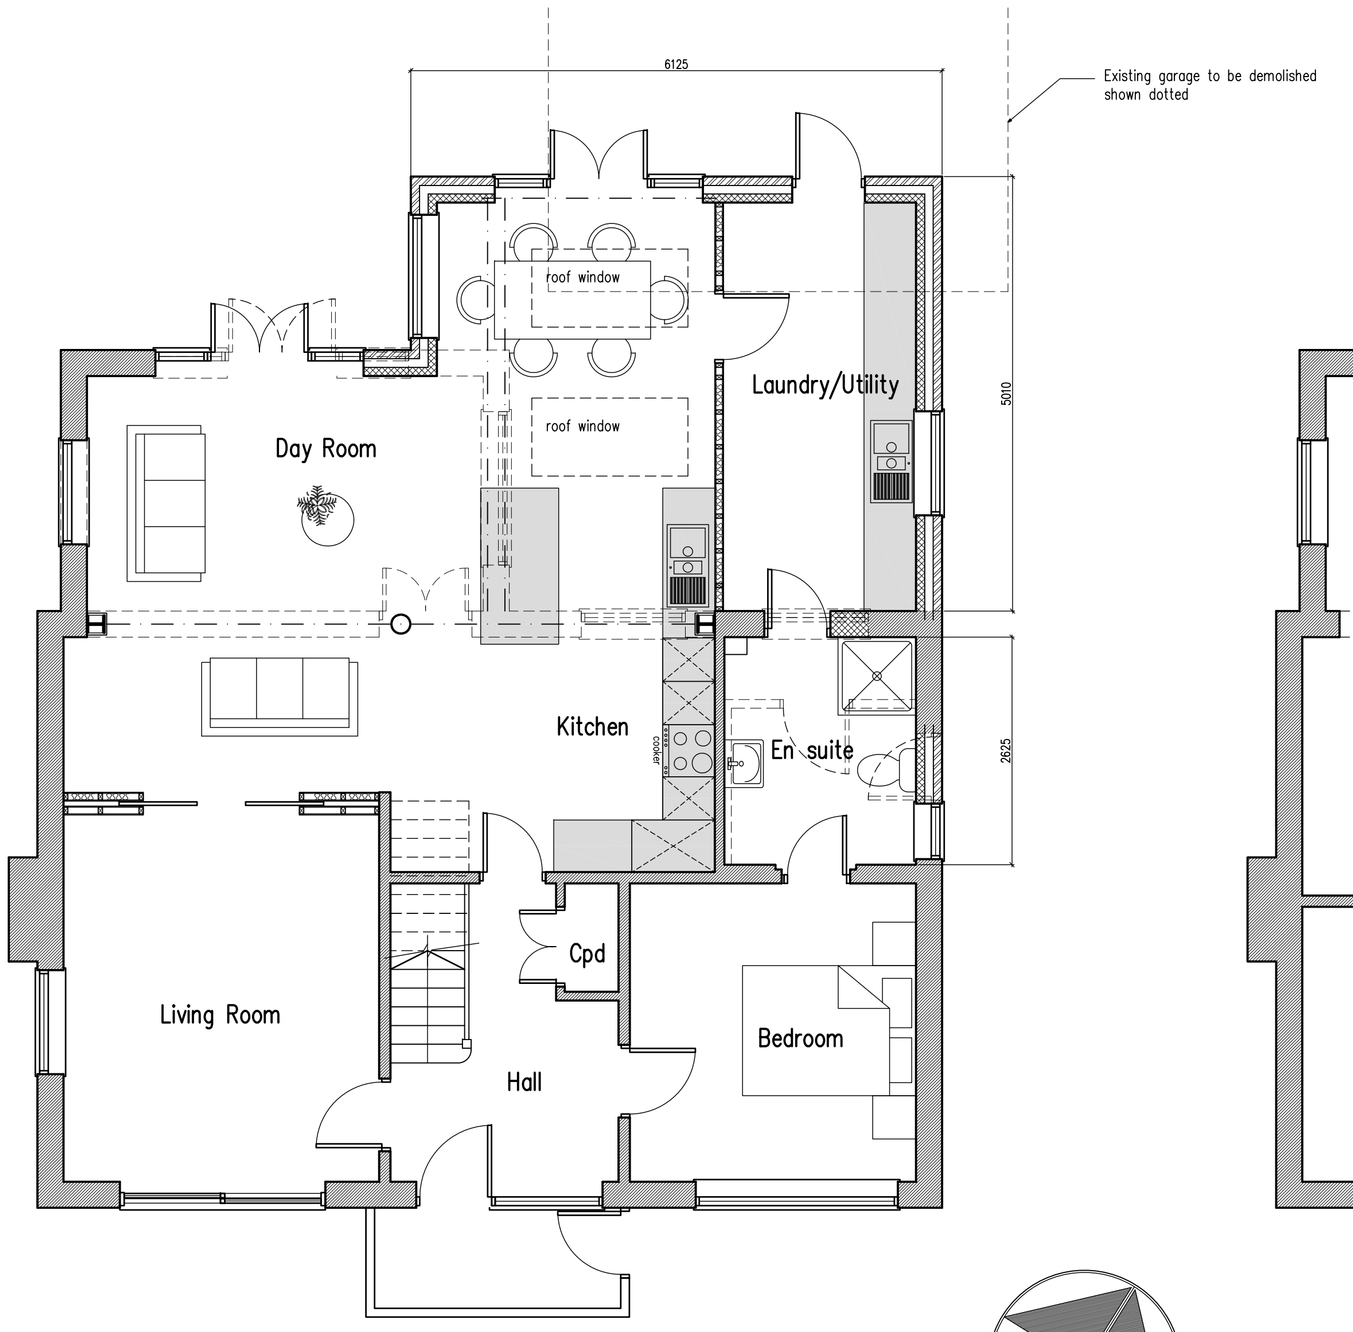

Ground Floor Plan

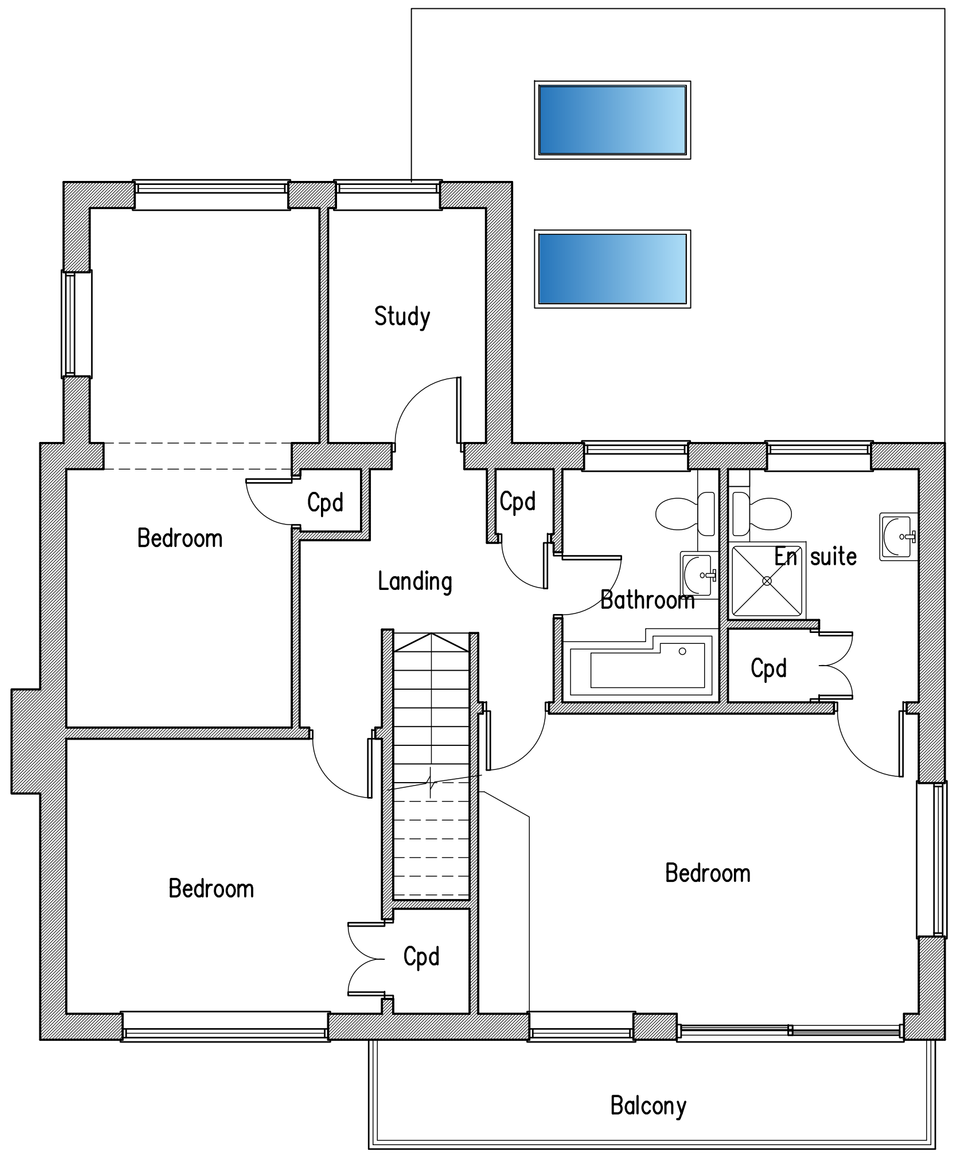

First Floor Plan

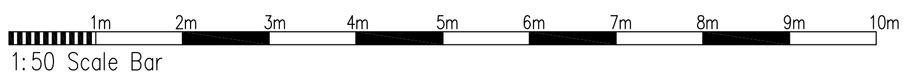

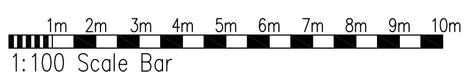

A	04.06.21	Outline of existing garage to be removed shown

Proposed Single Storey Rear Extension & Internal Alterations at: 181 Old Fort Road, Shoreham-by-Sea, West Sussex

rja Planning & Building Consultants Ltd.
1st Floor
10 High Street
Shoreham-By-Sea
West Sussex BN43 5DA
t: 01273 467297 mob: 07971 375739
e: rex@rjapbc.co.uk web: www.rjapbc.co.uk

Chartered Institute of Architectural Technologists

PROJECT: 181 Old Fort Road, Shoreham-By-Sea, West Sussex

DRAWING TITLE: Proposed Floor Plans & Elevations

CLIENT: Mr & Mrs J. Boyden

DWG NO: 21840-02

REVISION: A

SCALE: 1:50 @ A1

DATE: 18.05.21

DRAWN: rex