| ADUR & WORTHING PLANNING SERVICES | |
|---|---|
| PLAN | AWDM/ 1311/16 |
| DATE VALID | 31 AUG 2016 |




Copyright 2016. All rights reserved. Licence number 100022432

# Block Plan
# 1:500

10m 20m 30m 40m
1:500 Scale Bar

10m 20m 30m 40m 50m
1:1250 Scale Bar

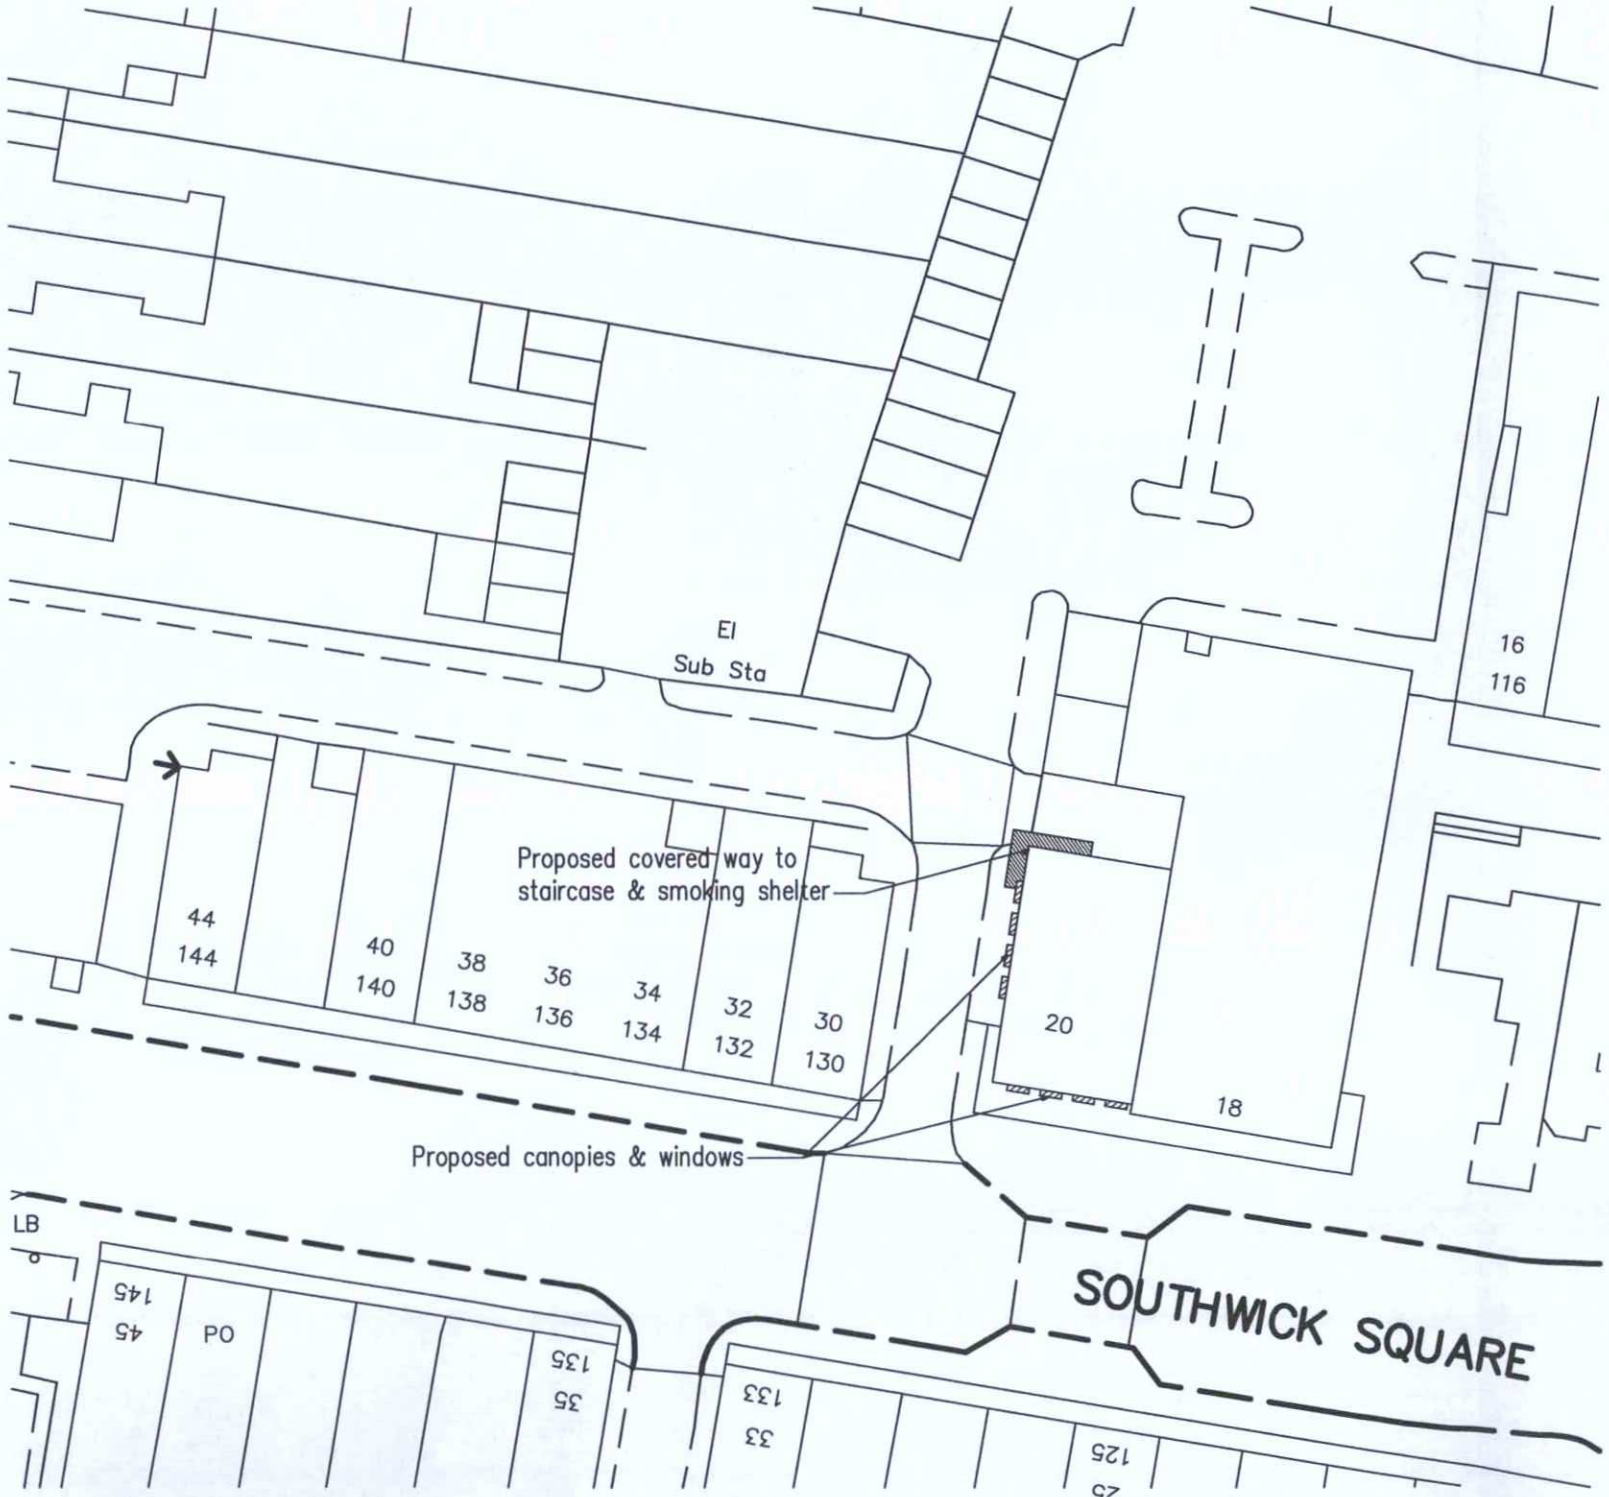


Ordnance Survey (c) Crown Copyright 2016. All rights reserved. Licence number 100022432

# Location Plan
# 1:1250

**Copyright of:**
RJA Planning & Building Consultants Ltd.
1st Floor, 10 High Street
Shoreham-By-Sea
West Sussex
BN43 5DA

Tel: 01273 467297
Mob: 07971375739
Email: rex@rjapbc.co.uk

**Project:**
20a Southwick Square
Southwick
West Sussex

**Title:**
Location & Block
Plans

**Client:**
Mr E. Godanci

**Scale:**
1:1250, 1:500 @ A3

**Date:** **Drawn:**

**Drg. No.** DWG-Loc **Rev'n**