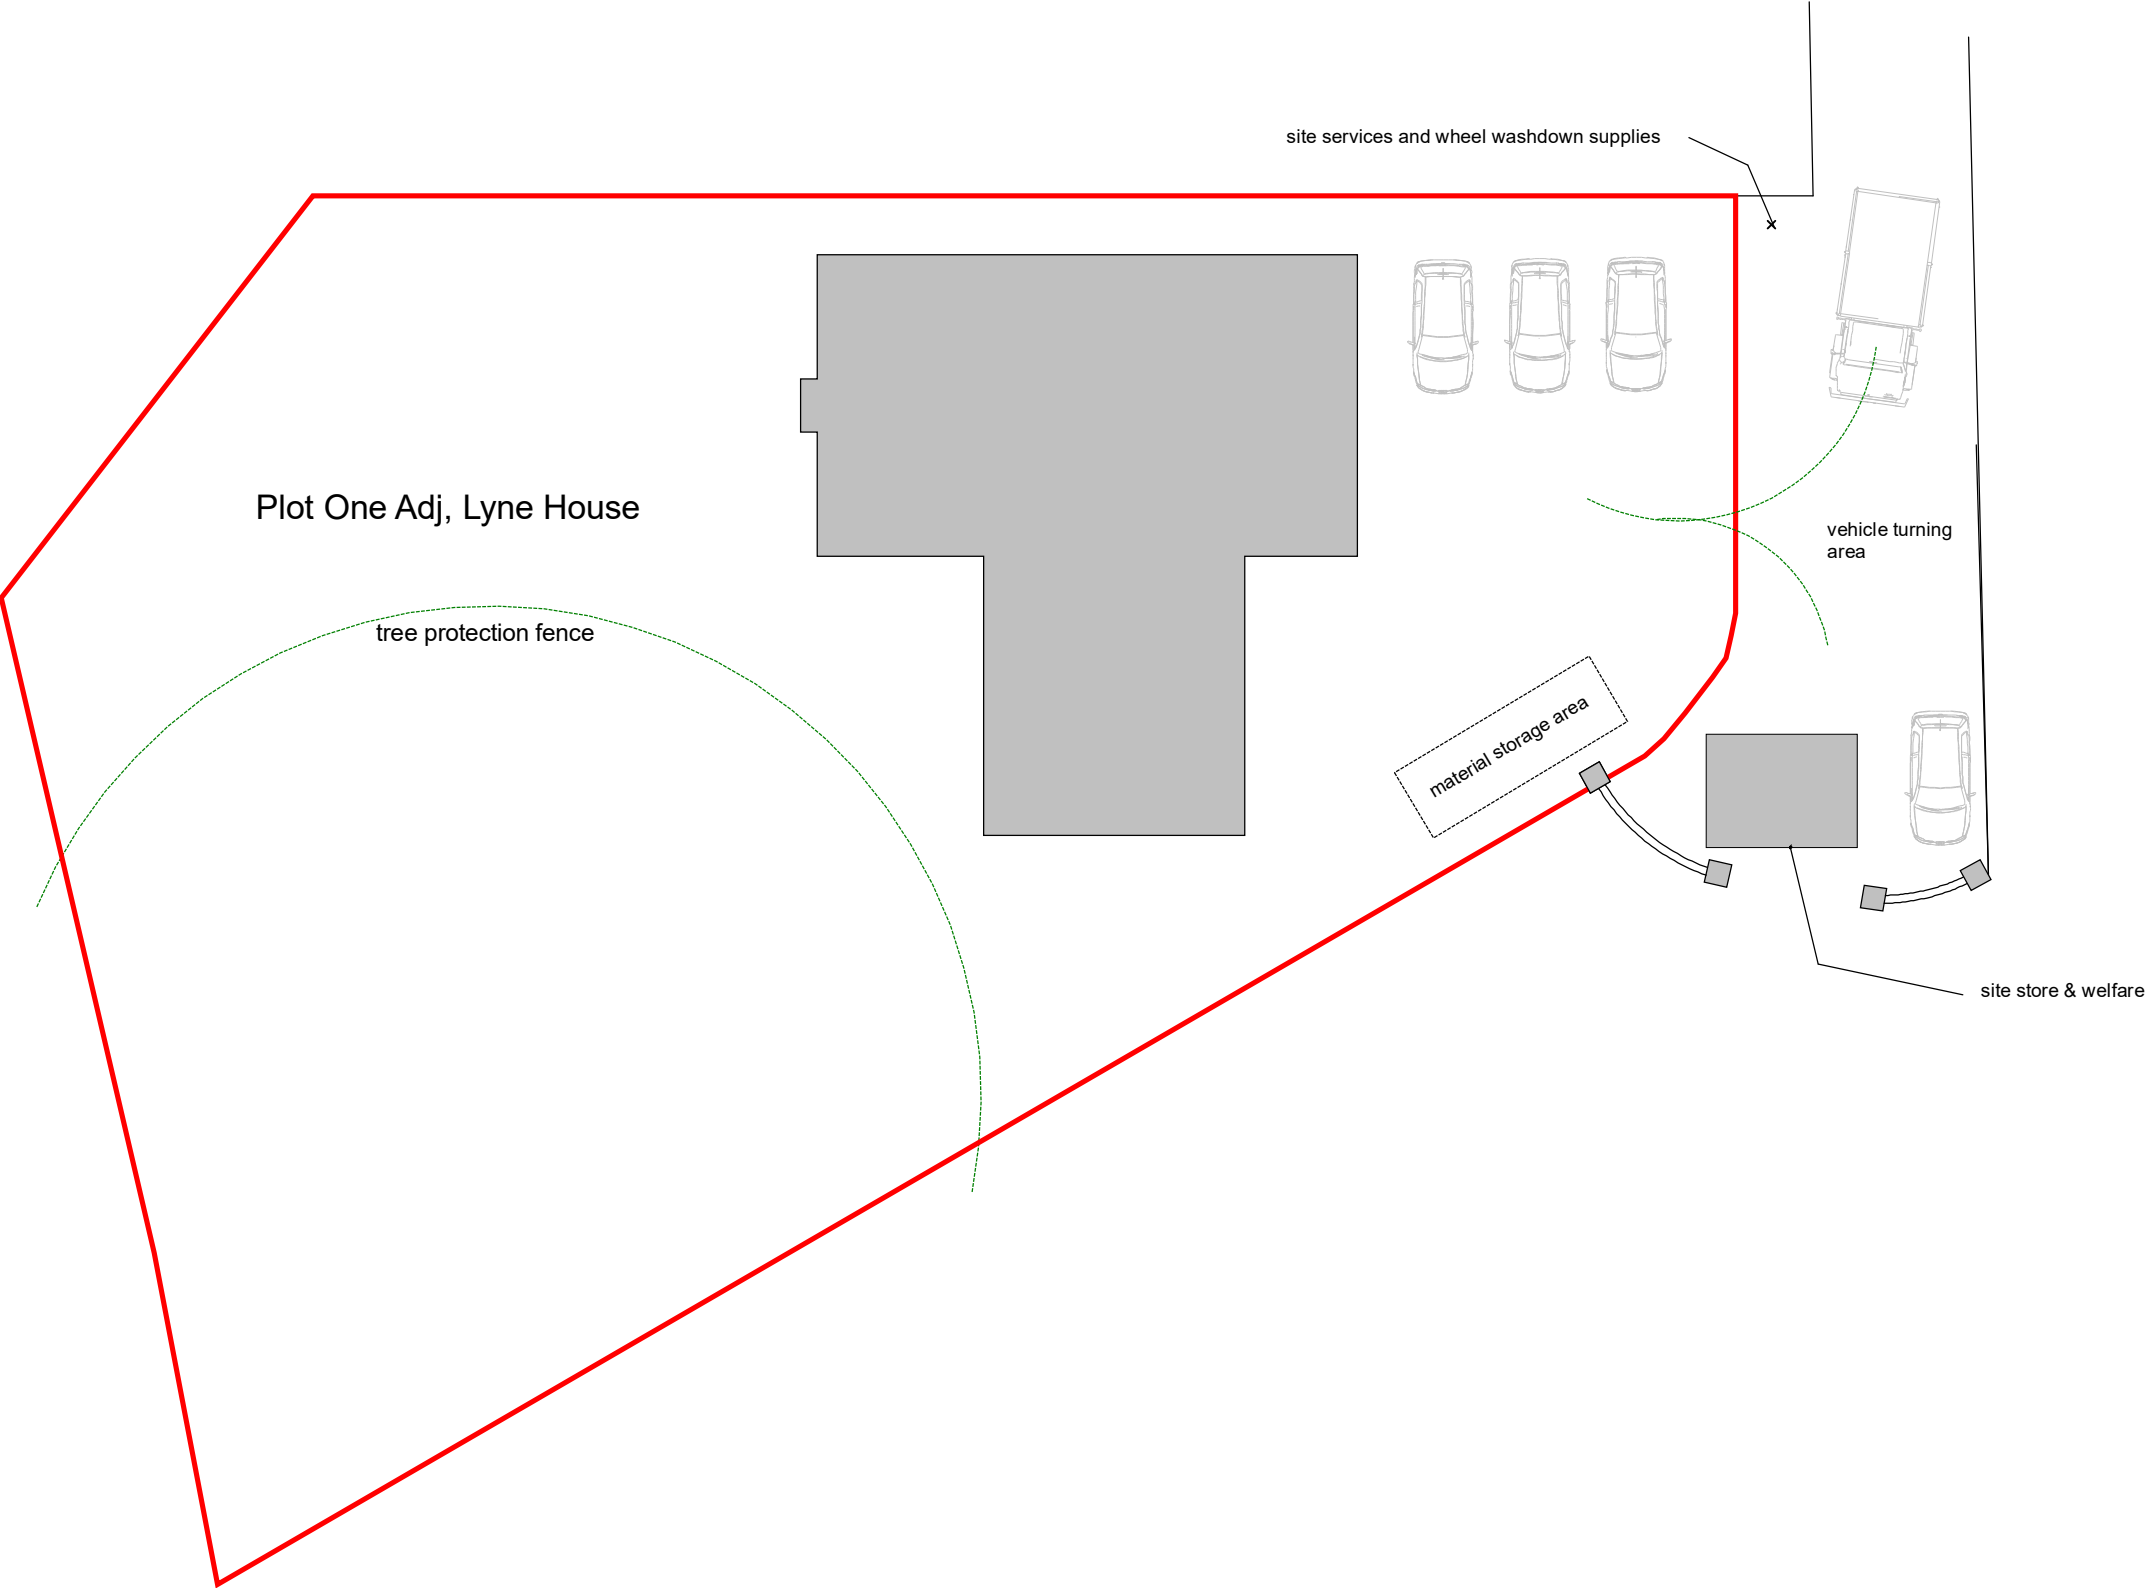


This drawing is subject to copyright laws and must not be used or copied without Creating Spaces Consent. Do not scale to other than for planning purposes

Site: Land Adjacent to Lyne House, Links Road

Scale: 1:200 on A3 Paper

Drawing: Site Set Up for CMP

Drawing Ref:
LT.CMP.01

PLANNING

Drawn by AM

Revision

