



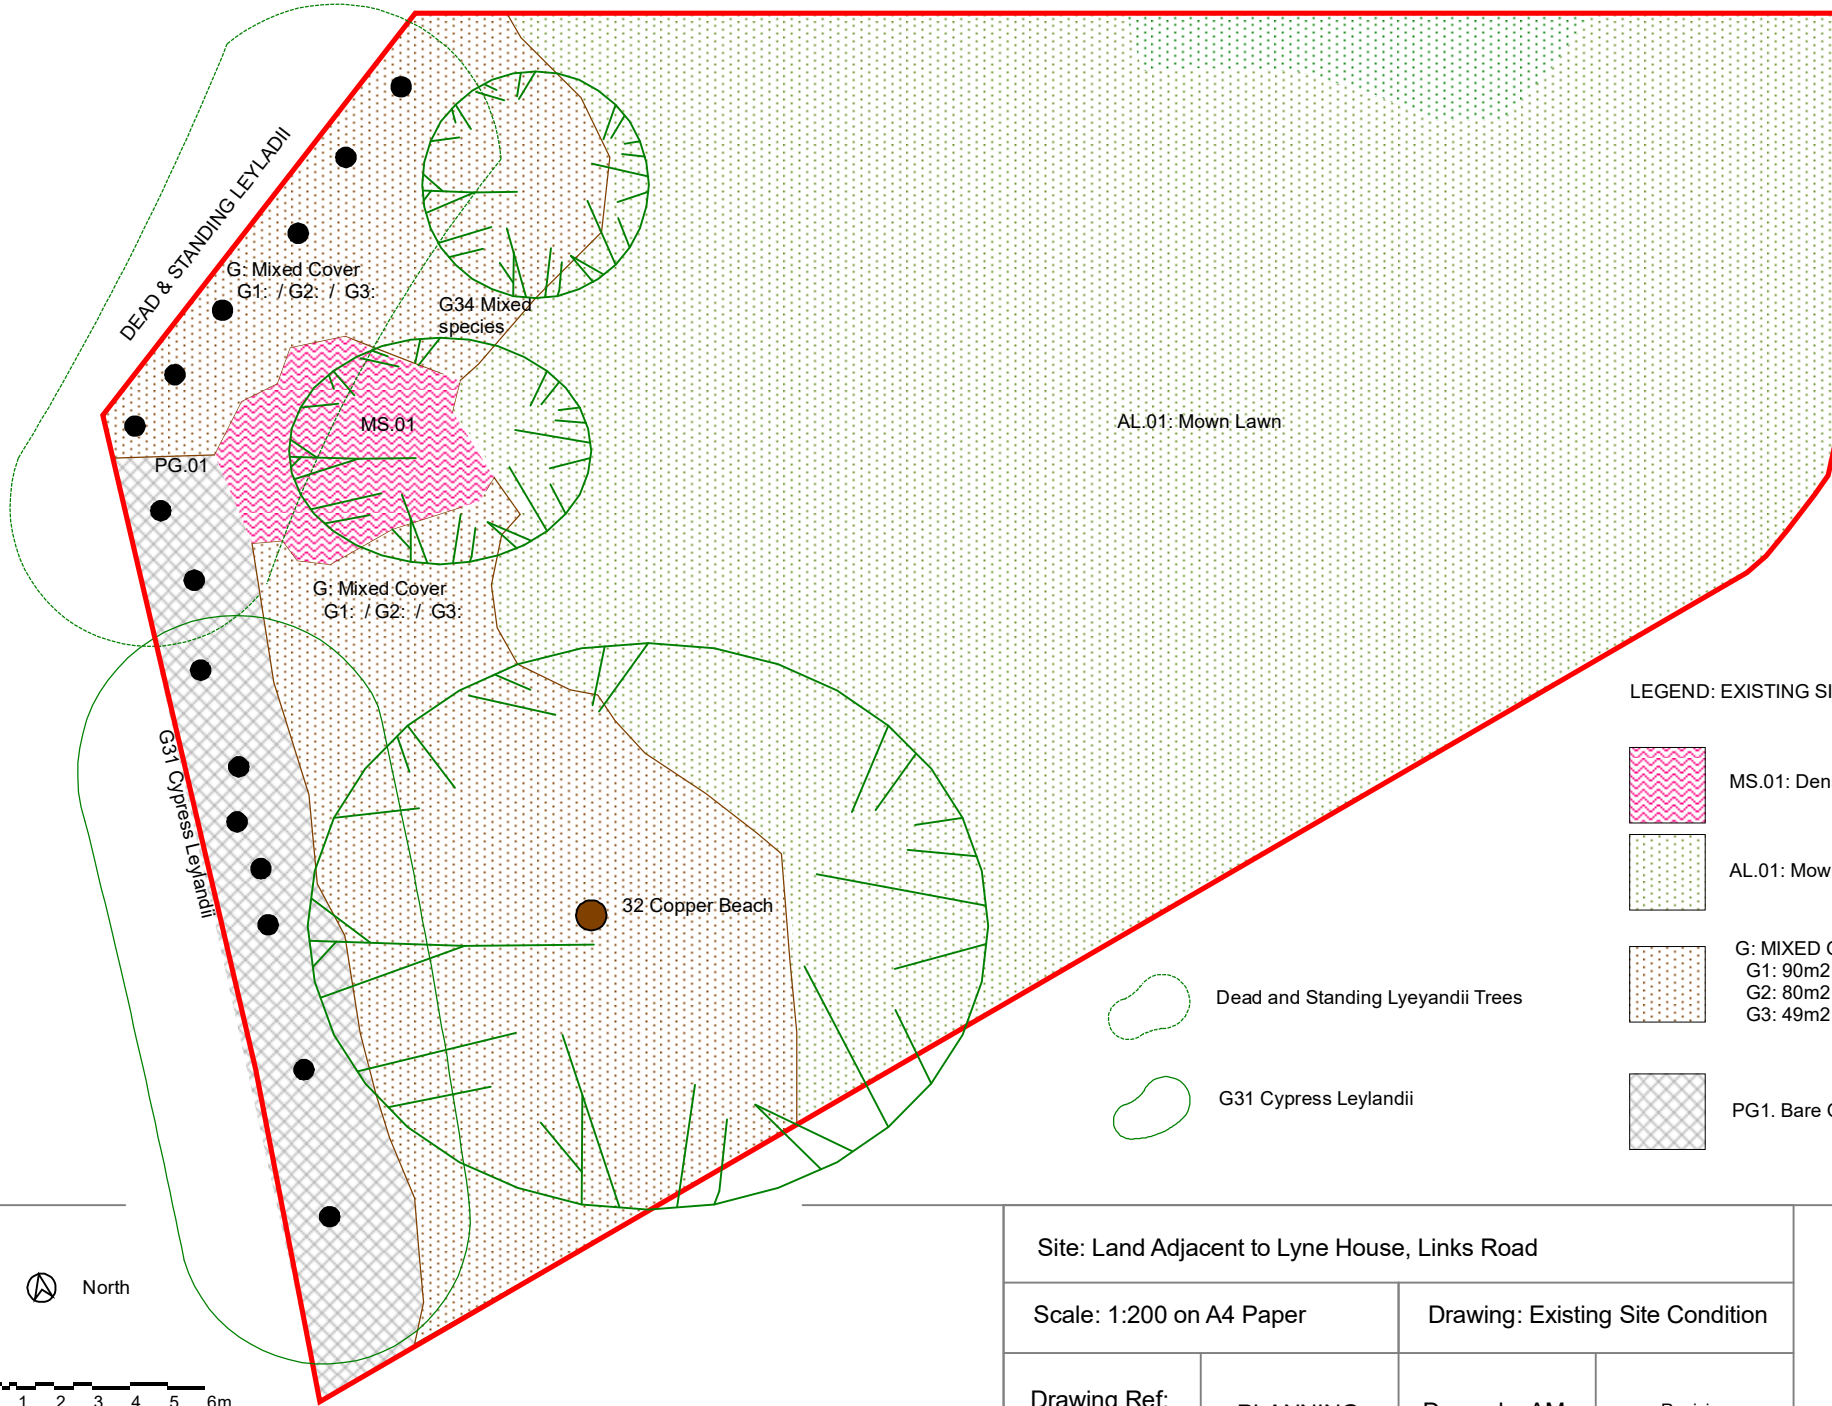

LEGEND: EXISTING SITE CONDITION: 1042m2

- MS.01: Dense Mixed Shrub: 29m2
- AL.01: Mown Lawn: 717m2
- G: MIXED GROUND COVER 219m2
G1: 90m2 Bramble-dominated scrub
G2: 80m2 of Mixed shrub
G3: 49m2 Sparse vegetation
- PG.01: Bare Ground: 77m2

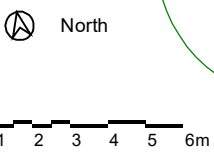

Site: Land Adjacent to Lyne House, Links Road			
Scale: 1:200 on A4 Paper		Drawing: Existing Site Condition	
Drawing Ref: LT.SC.01	PLANNING	Drawn by AM	Revision