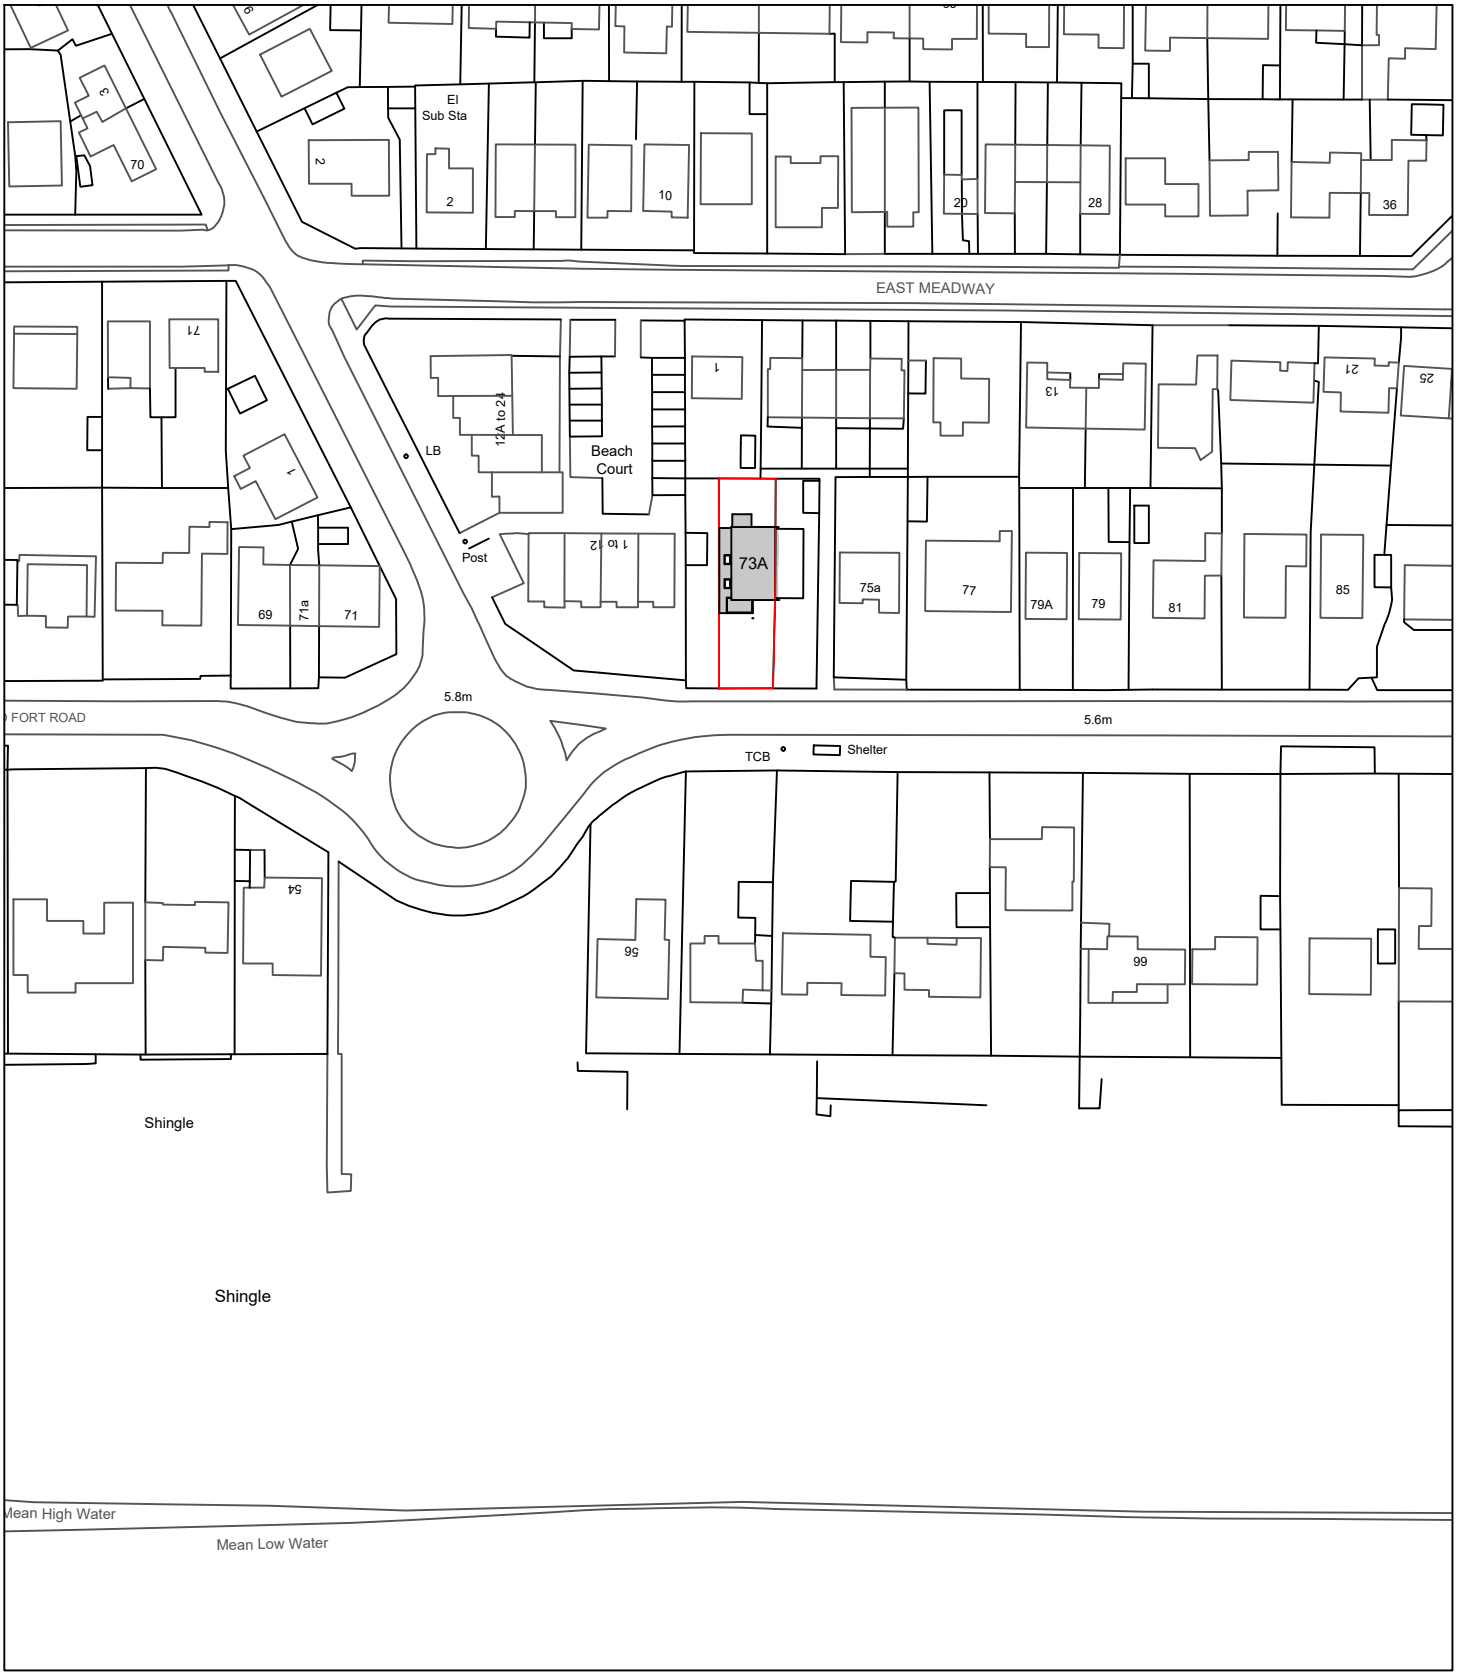


Scale Bar (1:500)

0m 10m 20m 30m 40m 50m

Revision:

address
73A Old Fort Road, Shoreham Beach, Shoreham By-Sea, West Sussex

project
Proposed Single Storey Side Extension

title
Proposed Block Plan

| scale | date | dwg no. | revision |
|---|---|---|---|
| 1:500 @A4 | Jan 22 | 2021.328.04 | |

DOWNSVIEW ASSOCIATES Chartered Surveyors

Little Acorns
Hampers Lane
Storrington
West Sussex
RH20 3HZ

*Tel: 01903 746367*
Mob: *07525 844965*

*Email:*
mail@downsview-surveyors.co.uk

RICS