
A 1st Floor Extension, roof remodelling and internal alterations
proposed at 158 Old Fort Road, Shoreham Beach

May 2018
Drawing no:JB 402/ planning 01C

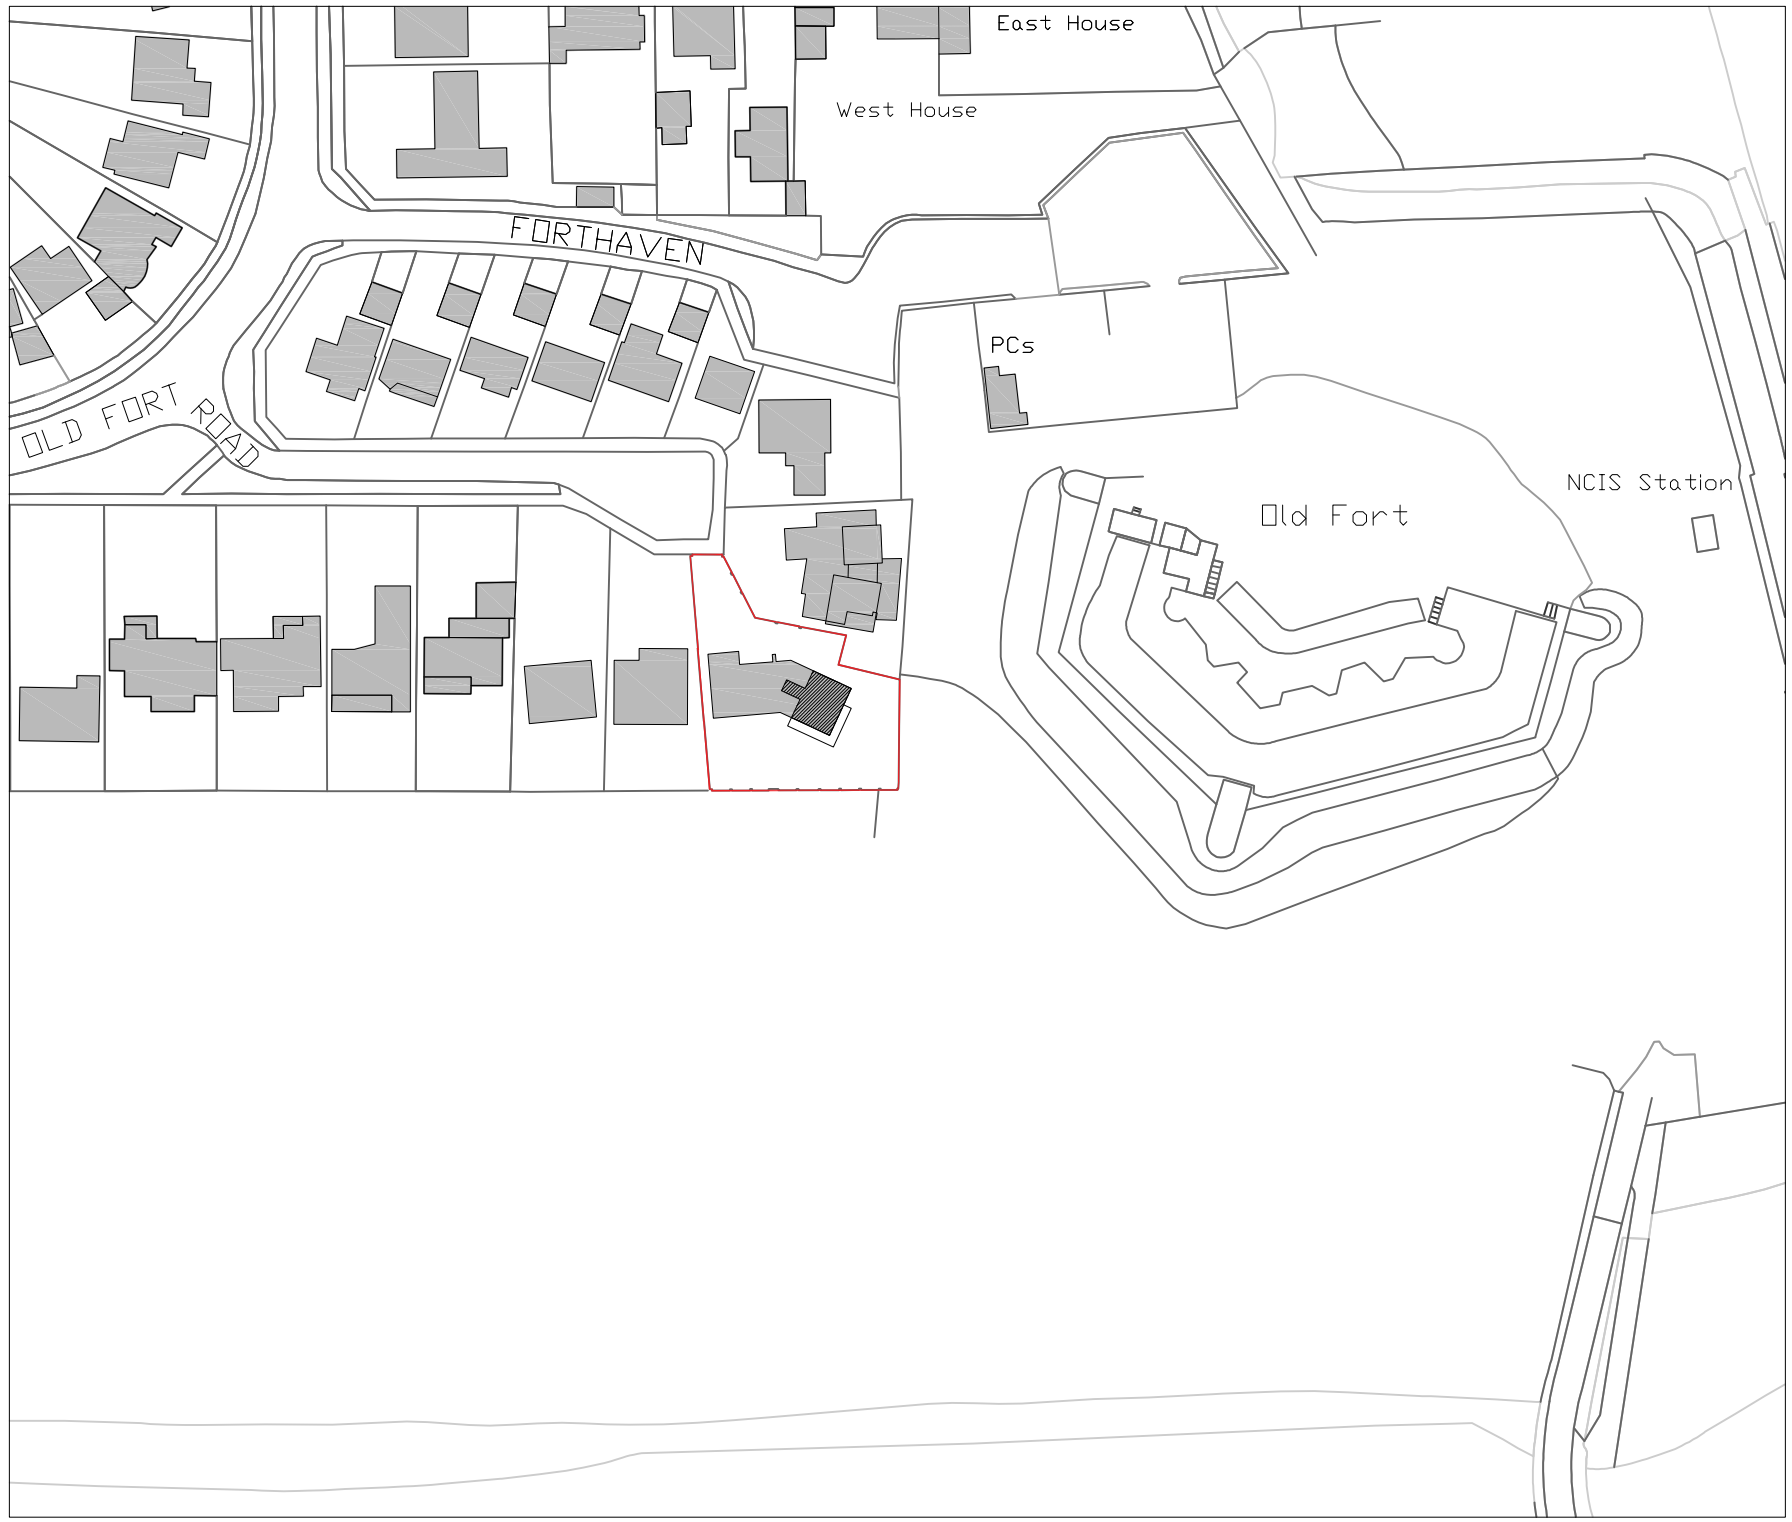

LOCATION PLAN 1:1250

Red line indicated Application Site Boundary (901m.sq / 0.0901Ha)

Hatched area is 1st floor extension

N
W E
S

JAMES BRECKELL : ARCHITECT : ARB : RIBA

Adur Business Centre, Little high Street, Shoreham by Sea, BN43 5EG, Tel 01273 467 621, Email: james@breckell.co.uk