No. 1 DRAWING.

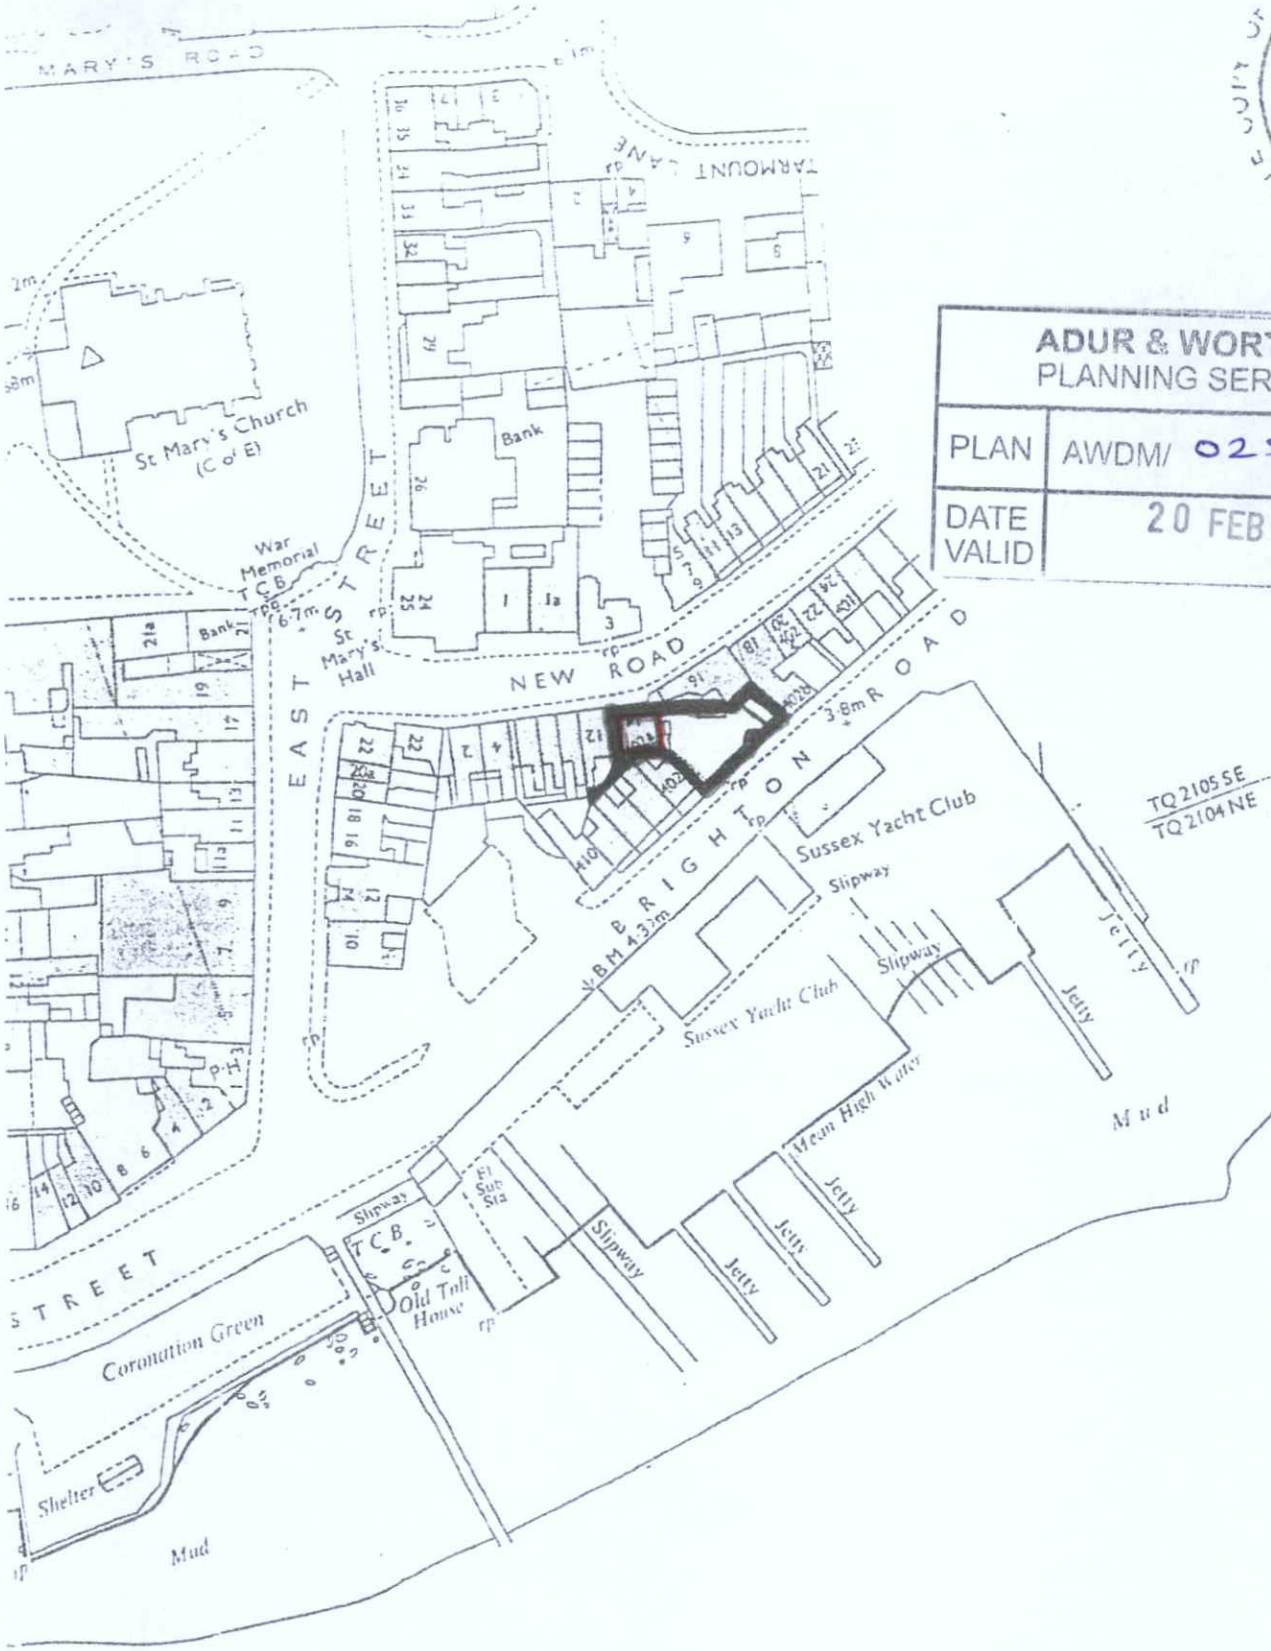



ADUR & WORTHING
PLANNING SERVICES

| | |
|---|---|
| PLAN | AWDM/ 0259/19 |
| DATE VALID | 20 FEB 2019 |


LOCATION PLAN 1:1250