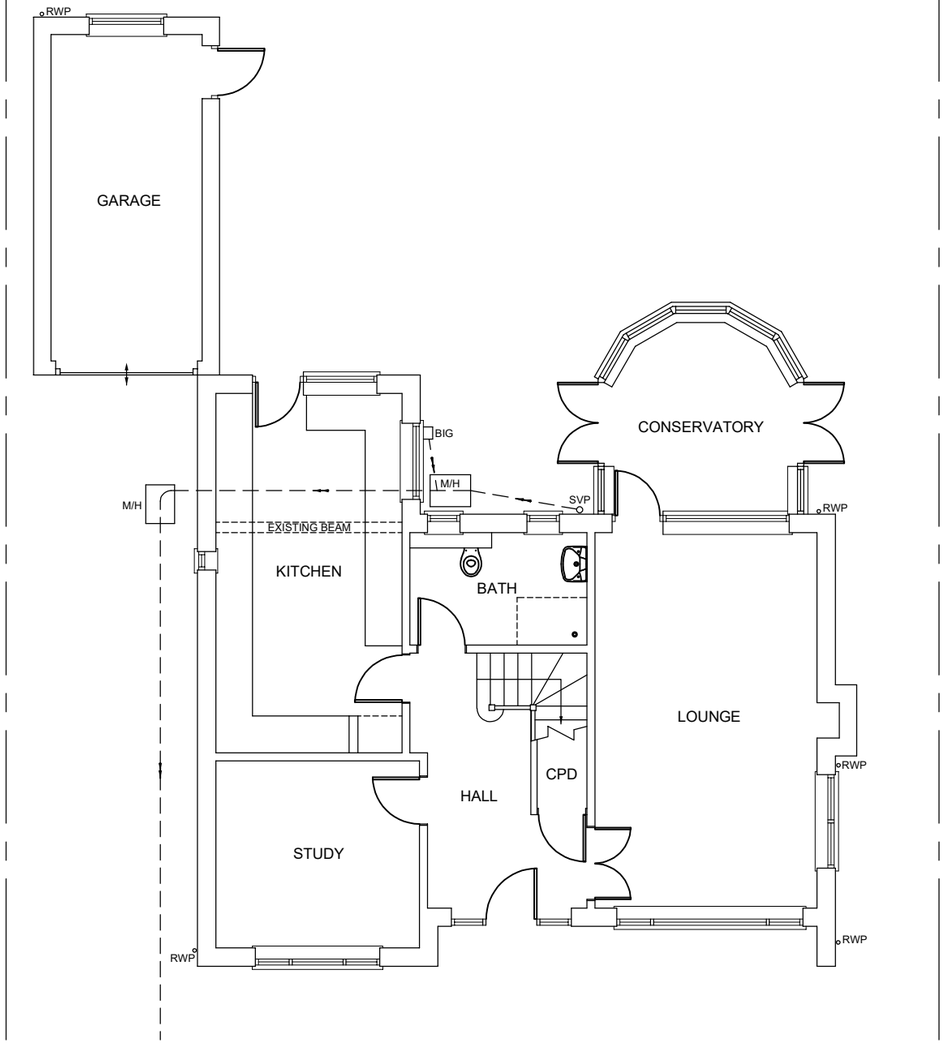

EXISTING GROUND FLOOR LAYOUT
SCALE 1:100

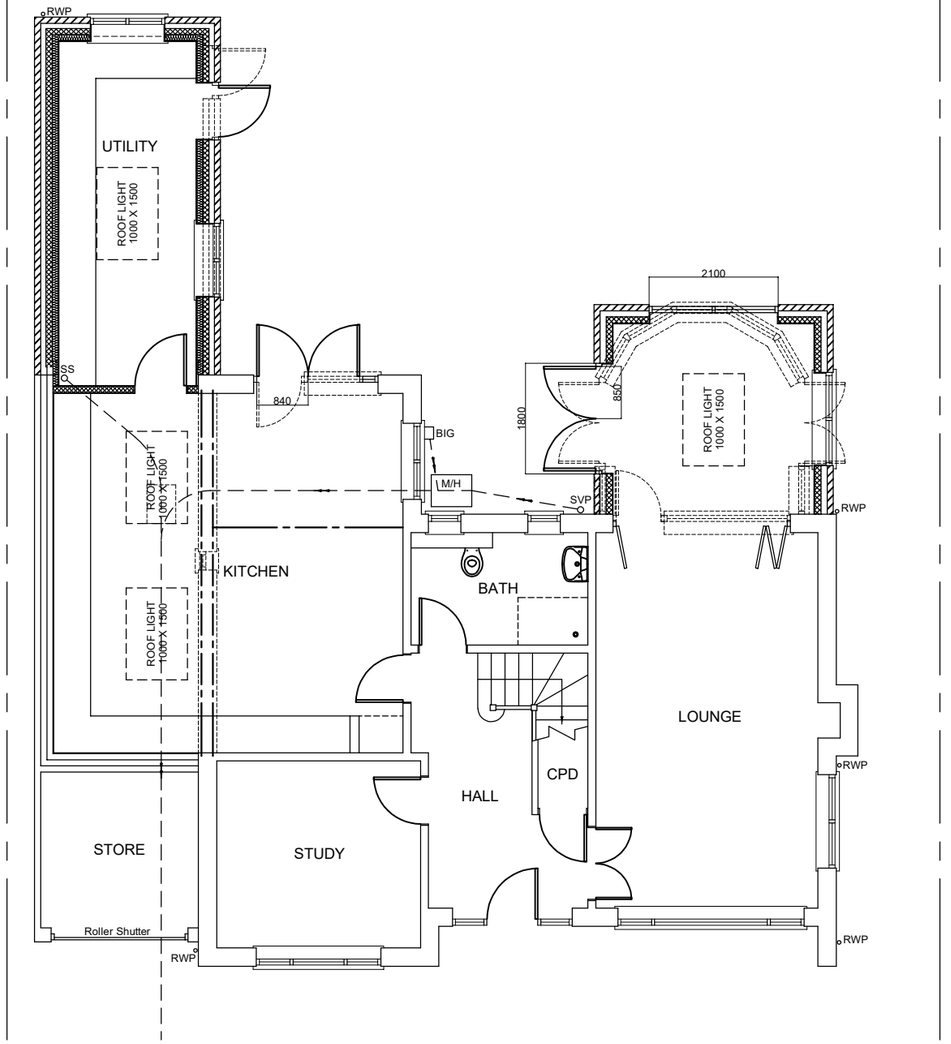

PROPOSED GROUND FLOOR LAYOUT
SCALE 1:100

0 1 2 3 4 5
Metres 1:100 A3

DRAWING TITLE: Floor Plans	SCALE: 1:100 @ A3	
ADDRESS: Ms J Haley 22 Petworth Avenue, Goring-by-Sea, Worthing. BN12 4QL		
DATE: 10/08/2023	DWG NO: JH/PL/01	REV NO:

SUSSEX BUILDING PLANS

33 Highland Avenue, Bognor Regis, West Sussex. PO21 2BJ
Email: lee@sussexbuildingplans.co.uk Tel: 07732 415951