project	EXTENSIONS TO 42 WESTERN ROAD LANCING BN15 8RZ
client	Nigel Wighton 42 Western Road LANCING BN15 8RZ
architect	Peter Wilson Hilary Mount Way Lancing BN15 0QD 01903 755765
drawing	scale 1:100 @ A3 date: 14/01/2014 revision

elevations 2

tp712/13

ADUR & WORTHING
PLANNING SERVICES

PLAN	AWDM/0071/14
DATE VALID	27 JAN 2014

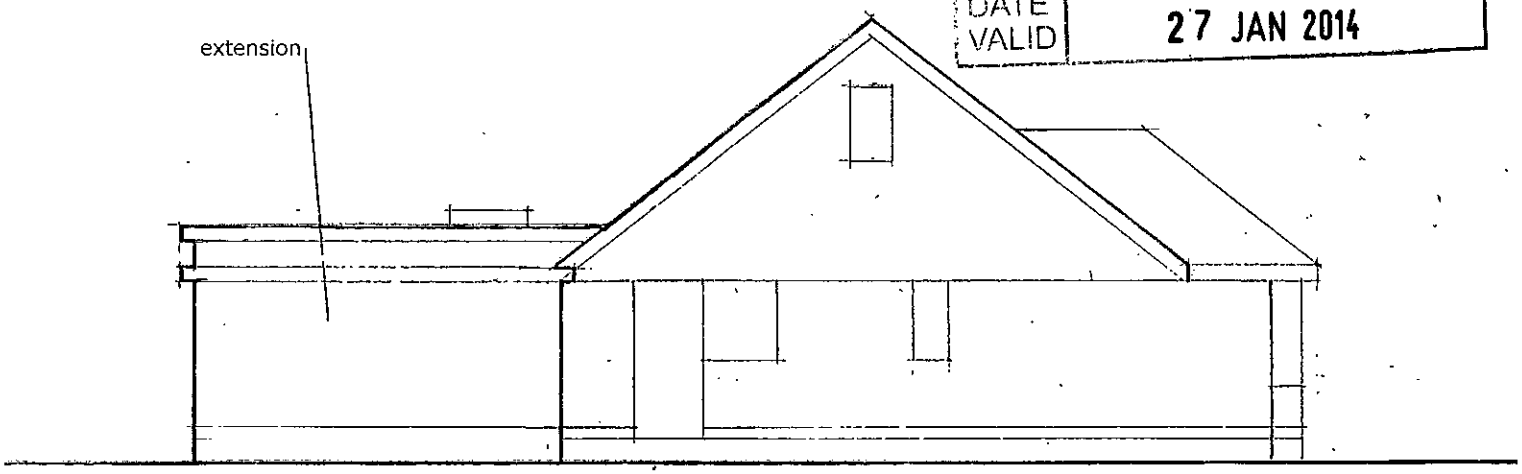

North elevation

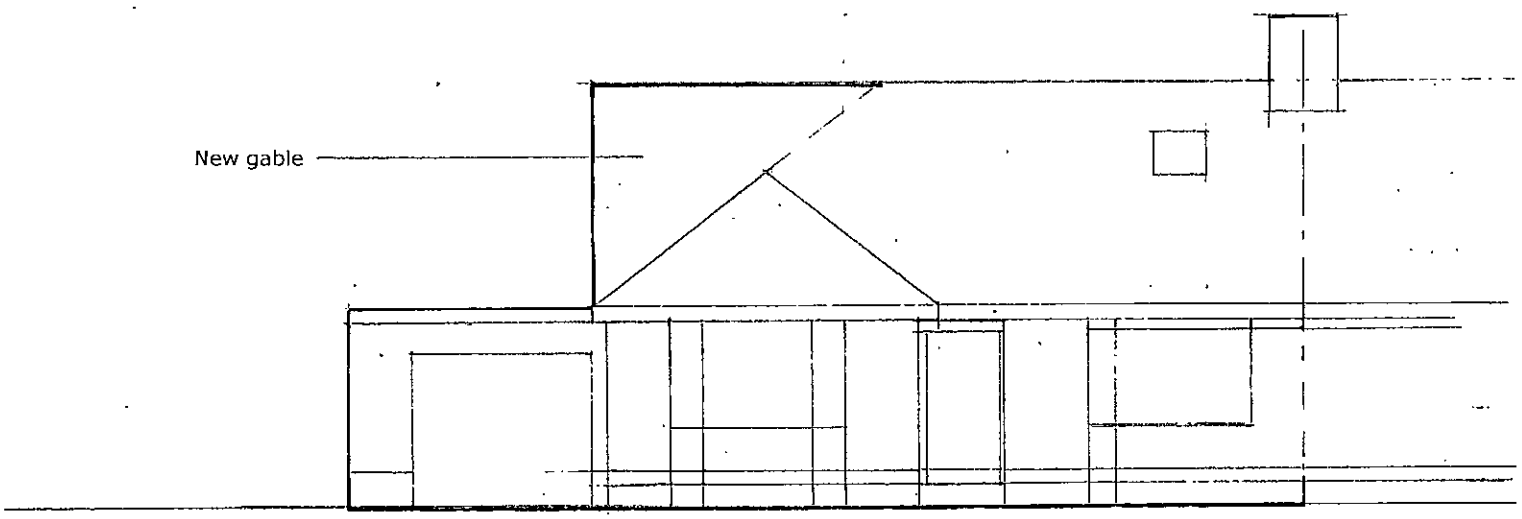

West elevation