project	EXTENSIONS TO 42 WESTERN ROAD LANCING BN15 8RZ
client	Nigel Wighton 42 Western Road LANCING BN15 8RZ
architect	Peter Wilson Hilary Mount Way Lancing BN15 0QD 01903 755765
drawing	scale 1:100 @ A1 date: 14/01/2014 revision

elevations 1

tp712/12

Roof tiles to gable and dormer to match existing roof

White upvc windows and doors

Render walls above brick plinth to match existing

ADUR & WORTHING
PLANNING SERVICES
PLAN AWDM/0071/14
DATE VALID 27 JAN 2014

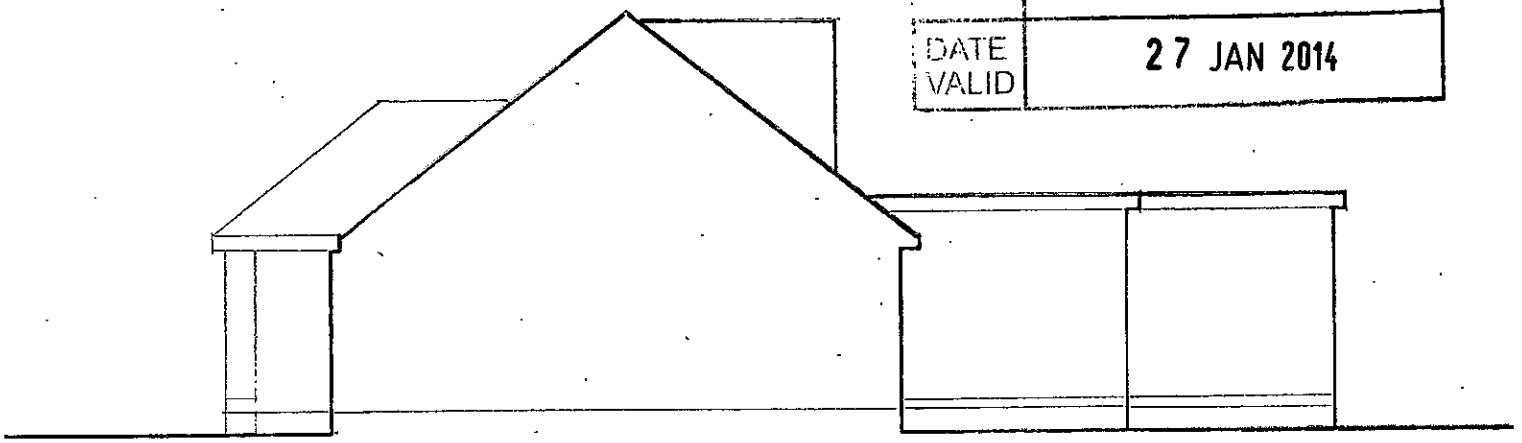

South elevation

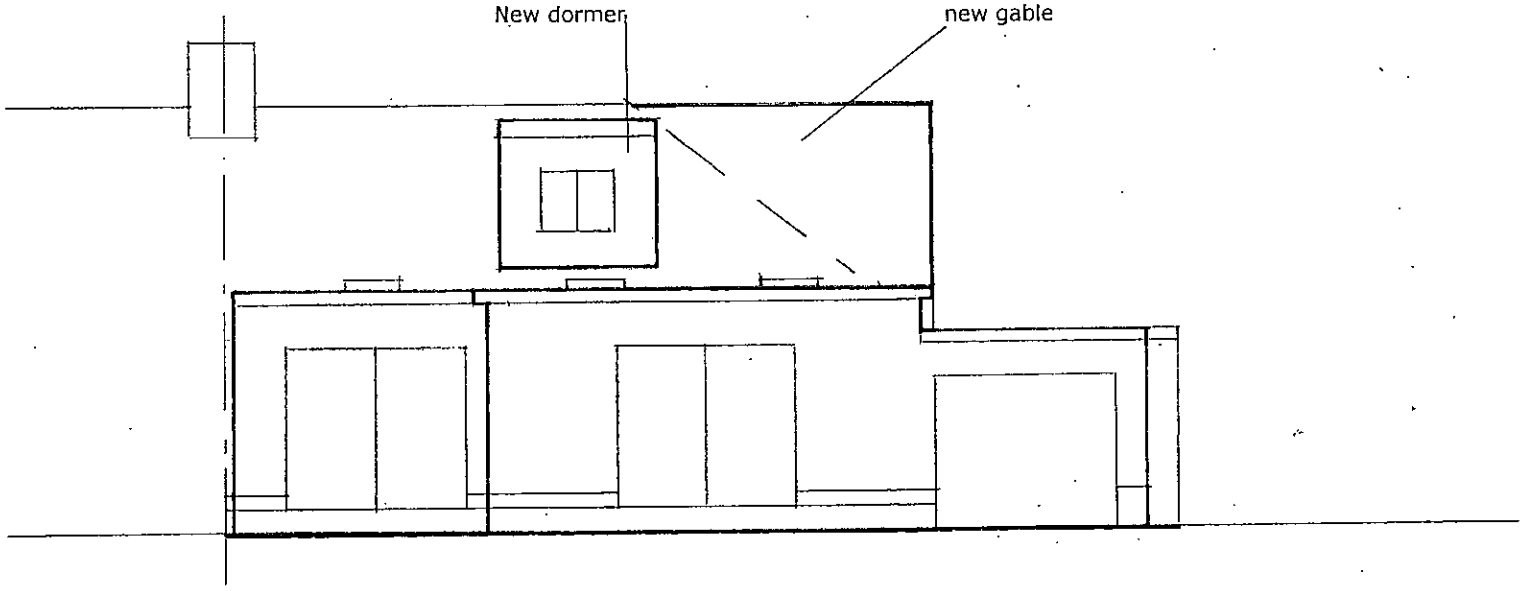

East elevation