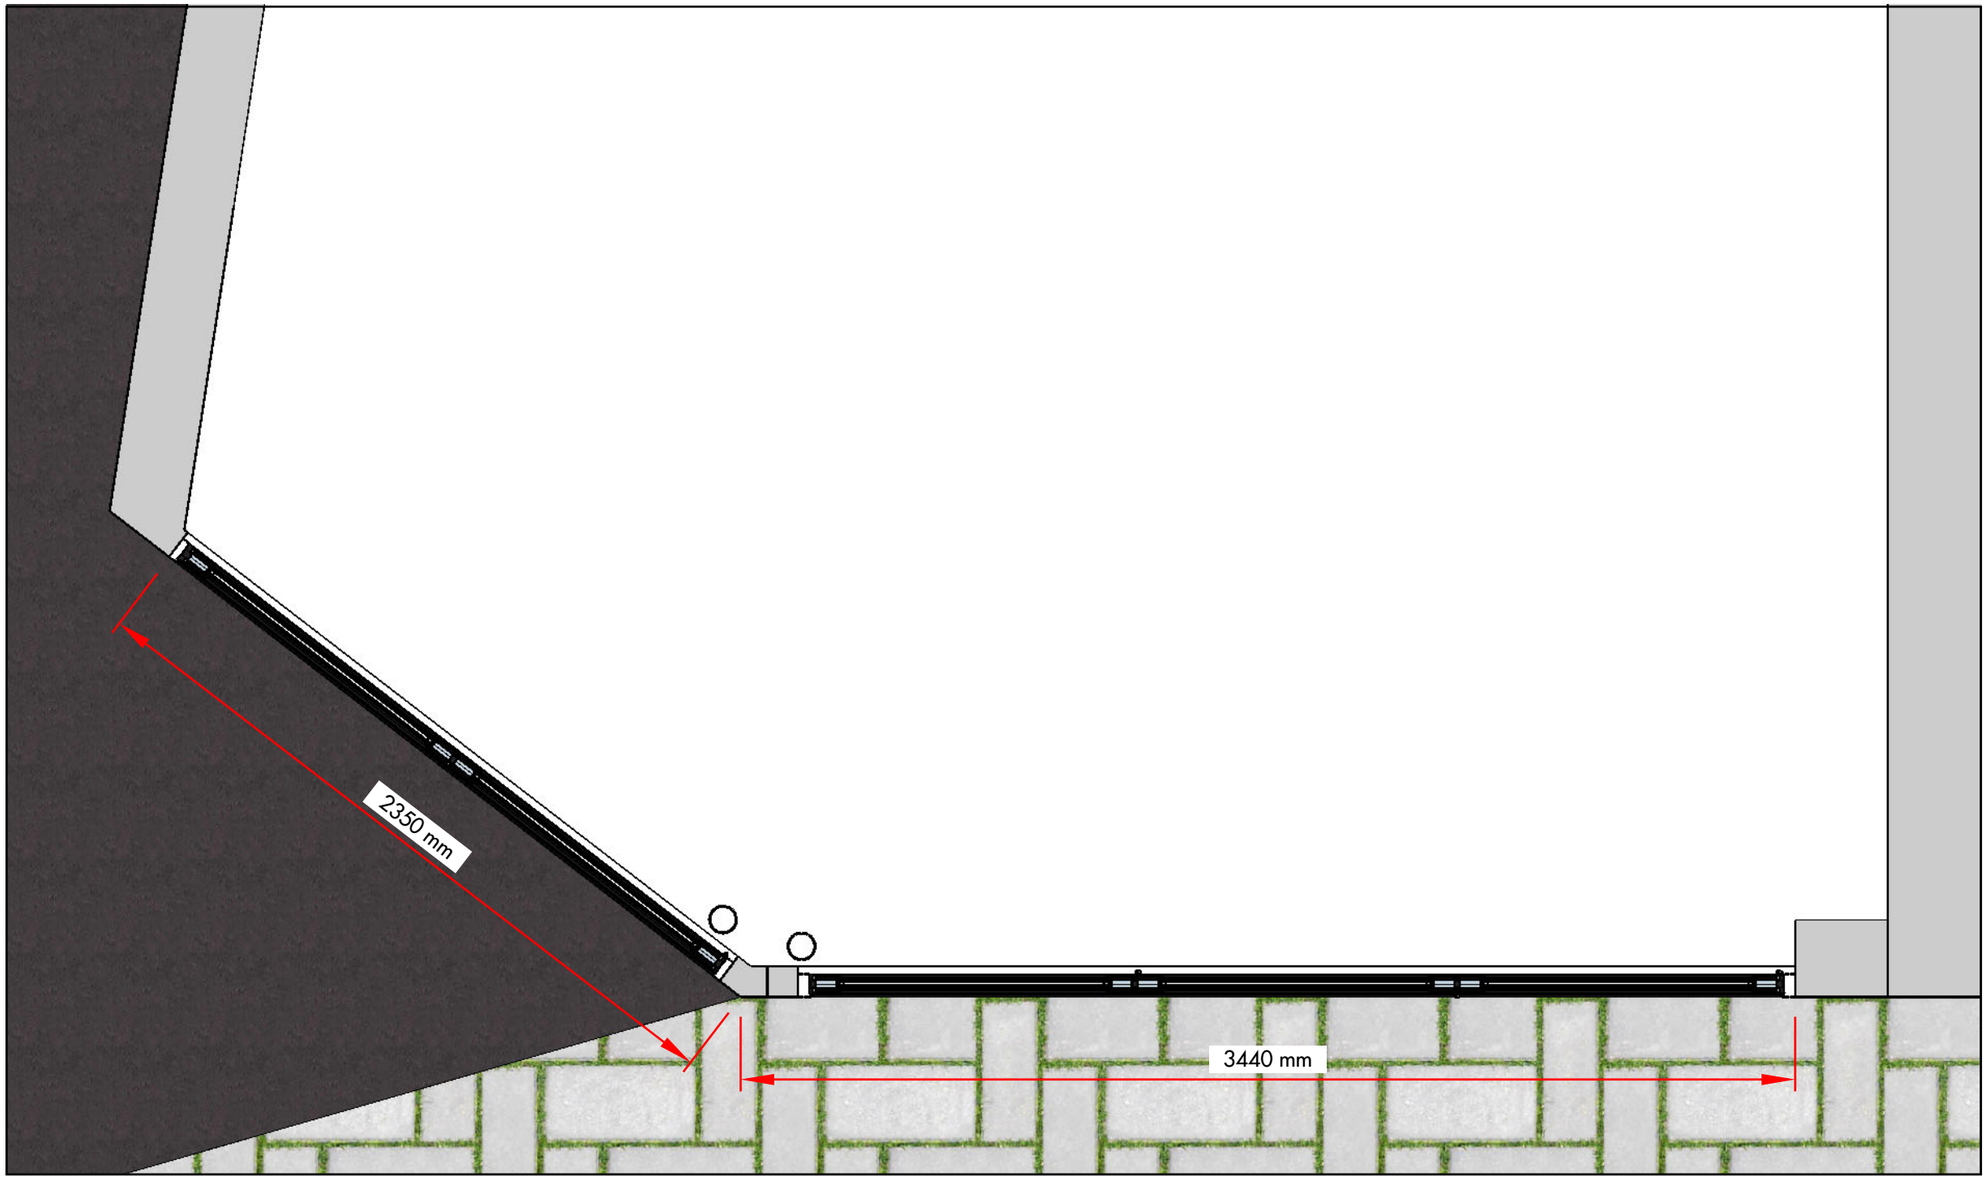

PLAN SECTION THROUGH PROPOSED SHOP FRONT

0 0.25m 0.5m 1.0m 1.5m 2.5m

SCALE BAR 1:20 @ A3

dam
DESIGN & BUILD

damlimited.com
email@dambuild.com
01903 910003
01273 044073

DESCRIPTION	CLIENT	PROJECT	SITE ADDRESS	PROJECT NO.	ISSUE	DRAWN BY	DRAWING NO.	SCALE	
Planning Application *Proposed Shop Front - Details (3)*	Salt n Vinegar (Lancing) Ltd	Restaurant-Takeaway Fit-Out	20 North Road, Lancing West Sussex, BN15 9AE	9200416	18.06.2020	DAM	9200416-CM-PL-02-07	1:20 @ A3	REV B PL-02-07