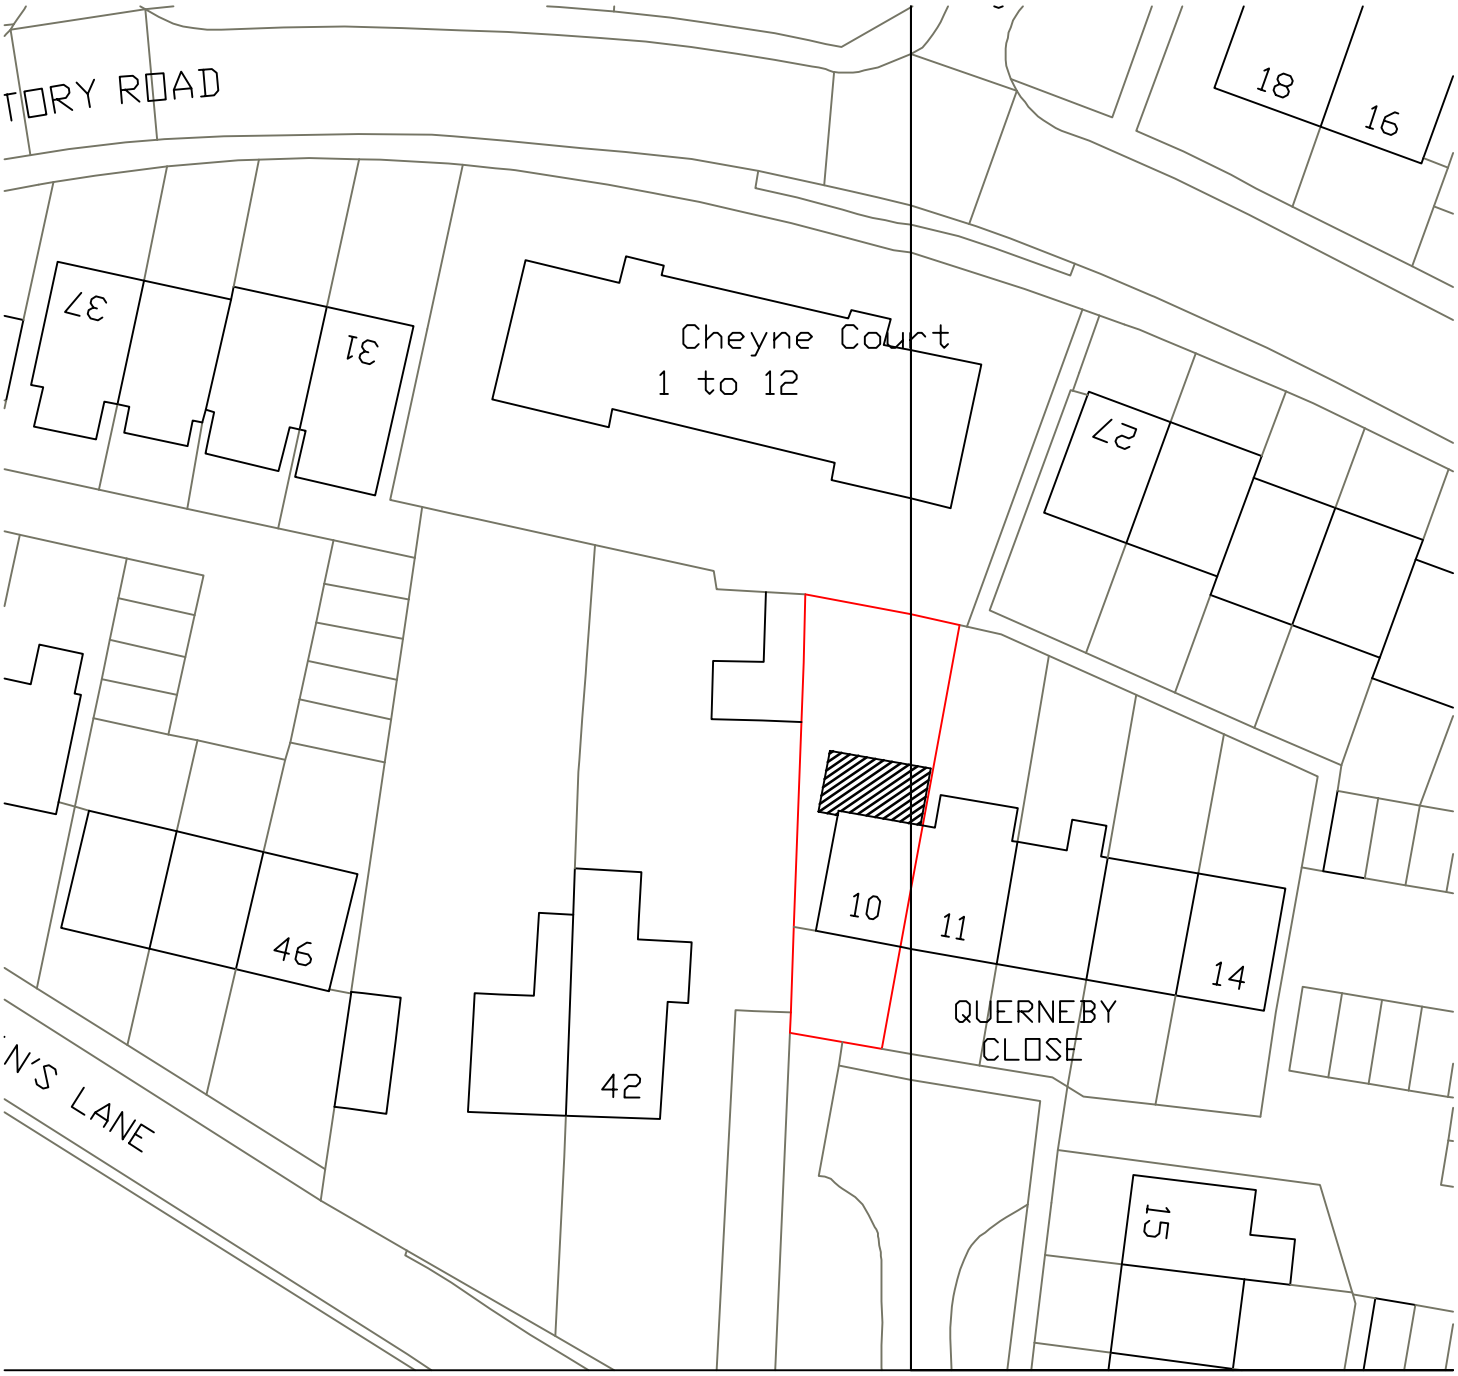


0 20 40 60 80

Metres

N

10 Querneby Close
Shoreham
Block Plan 1:500
A4 Paper